

South Array Front Elevation

1:50 Scale

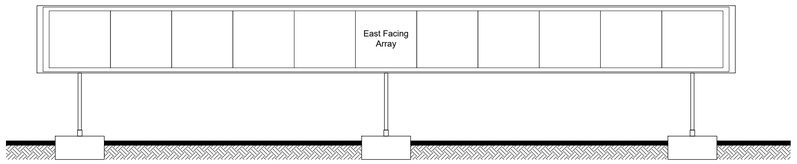

East Array Front Elevation

1:50 Scale

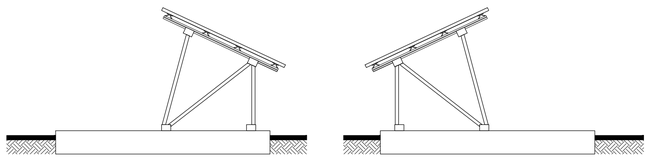

South Array Side Elevations

1:50 Scale



East Array Side Elevations

1:50 Scale

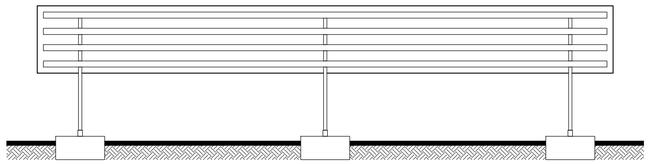

South Array Rear Elevation

1:50 Scale

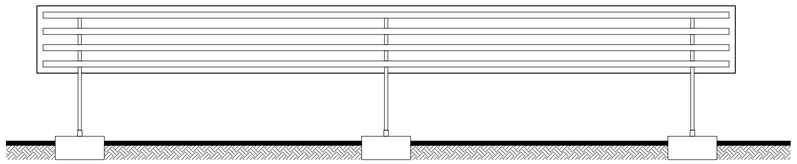

East Array Rear Elevation

1:50 Scale

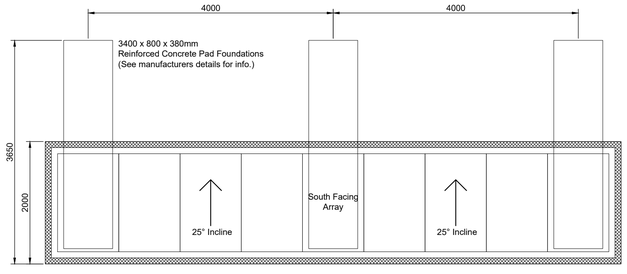

Plan of South Array

1:50 Scale

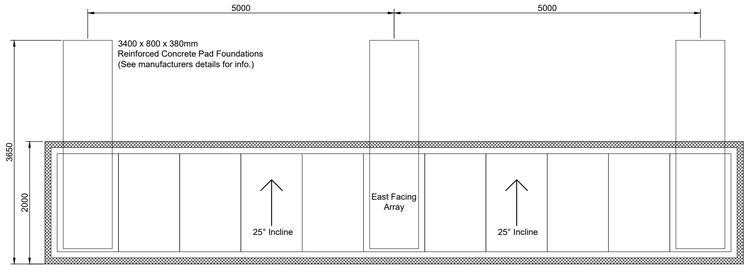

Plan of East Array

1:50 Scale

NOTES

Copyright b3 architectural design 2018. Reproduction not permitted without prior written consent.

Only figured dimensions to be refererenced from these drawings, if in doubt. please ask for further dimensions All figures are to be checked on site prior to commencement of work. This drawing is for planning or building regulations only, b3 architectural design and the author have not prepared this drawing with adequate level of detail to be used for construction purposes.

Deviation from this drawing will not be permitted without prior written consent.

REVISIONS

Rev	Description	Date

0m 1.0m 2.0m 3.0m 4.0m 5.0m

0.5m 1.5m 2.5m 3.5m 4.5m

b3 architecturaldesign

CLIENT

Dr Michael Brown
The Barn, Oakamoor Road,
Cheadle, Staffordshire,
ST10 4QR

PROJECT

Planning Drawings for the proposed installation of 2 No. of ground mounted solar panels in paddock adjacent to:
The Barn, Oakamoor Road,
ST10 4QR

DRAWING TITLE	PROJECT REF	DRAWING REF
Proposed Plans & Elevations	18-06-B3-XX	XX-DR-A-0201
	SCALE: 1:50 | SIZE: A1	DATE: October 2018