© MAC ARCHITECTURAL DESIGN LTD 2018. All rights reserved.
This Drawing and its contents has been produced for the Client only and is not intended for any other person or for any other purpose than the Drawing Status. No part of this drawing and associated graphical contents may be reproduced, copied, modified or distributed, without the prior written consent of MAC Architectural Design Ltd.




Second Floor Scale 1:100




First Floor Scale 1:100

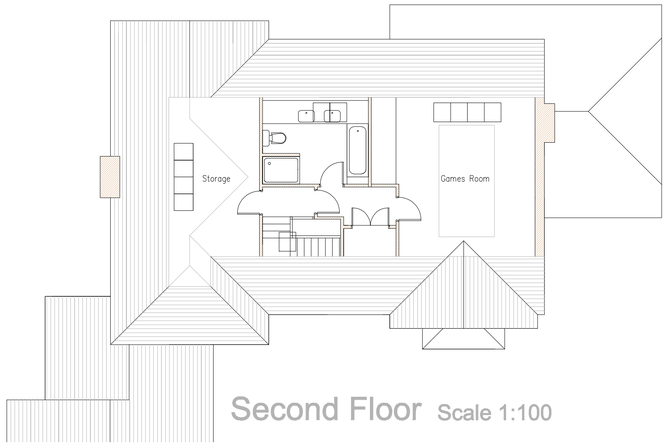


Ground Floor Scale 1:100



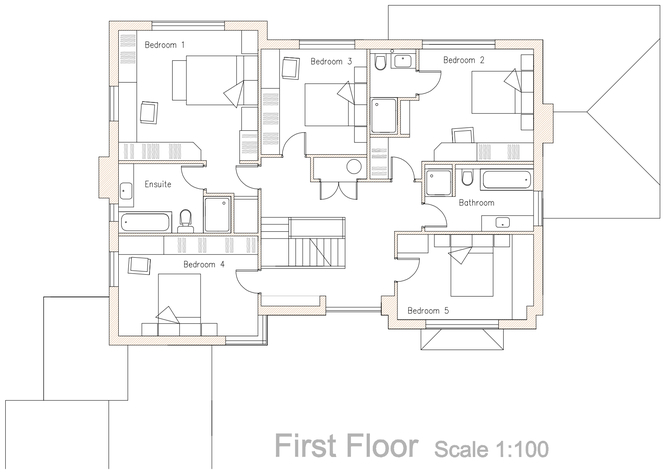

North West Elevation Scale 1:100

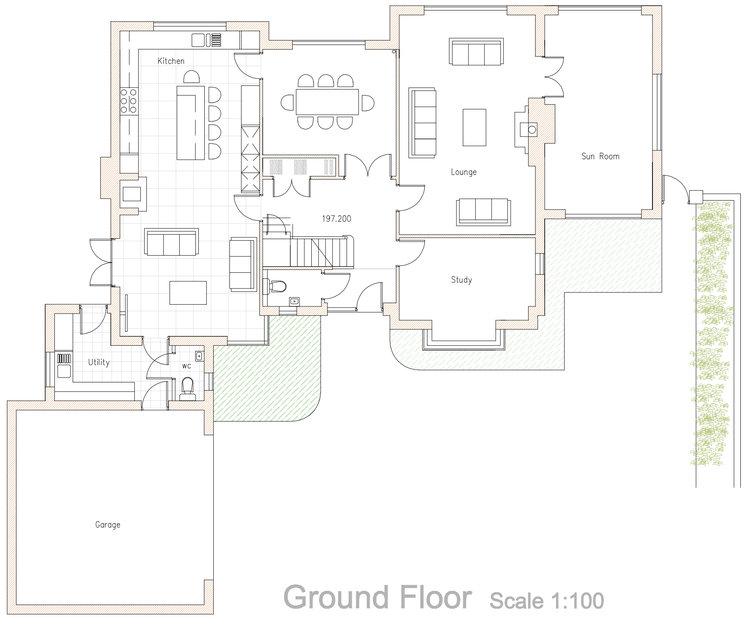

South West Elevation Scale 1:100



South East Elevation Scale 1:100



North East Elevation Scale 1:100

| Rev. | Drawn | Comments. | Date |
|---|---|---|---|
| | | | |
| | | | |
| | | | |
| | | | |
| | | | |

MAC
ARCHITECTURAL DESIGN LTD
Moorland House, 123 Moorland Road, Burslem, ST6 1JD.
T:01782 503302 E:admin@mac-arch.co.uk

Client:
Mr & Mrs P Bratt.

Project:
Proposed Dwellings on land adjacent Whitehaven, Longsdon,
Stoke on Trent,
Staffordshire, ST9 9QF.

Title:
Plans & Elevations **Plot 2**

Status:
Planning.

Paper A1: Drawn: AC Bailey. Date: Nov. 2018 Ref: 1504-02