BLOCK PLAN Scale 1:500

00m 10m 20m 30m 40m 50m

Scale bar @ 1:500

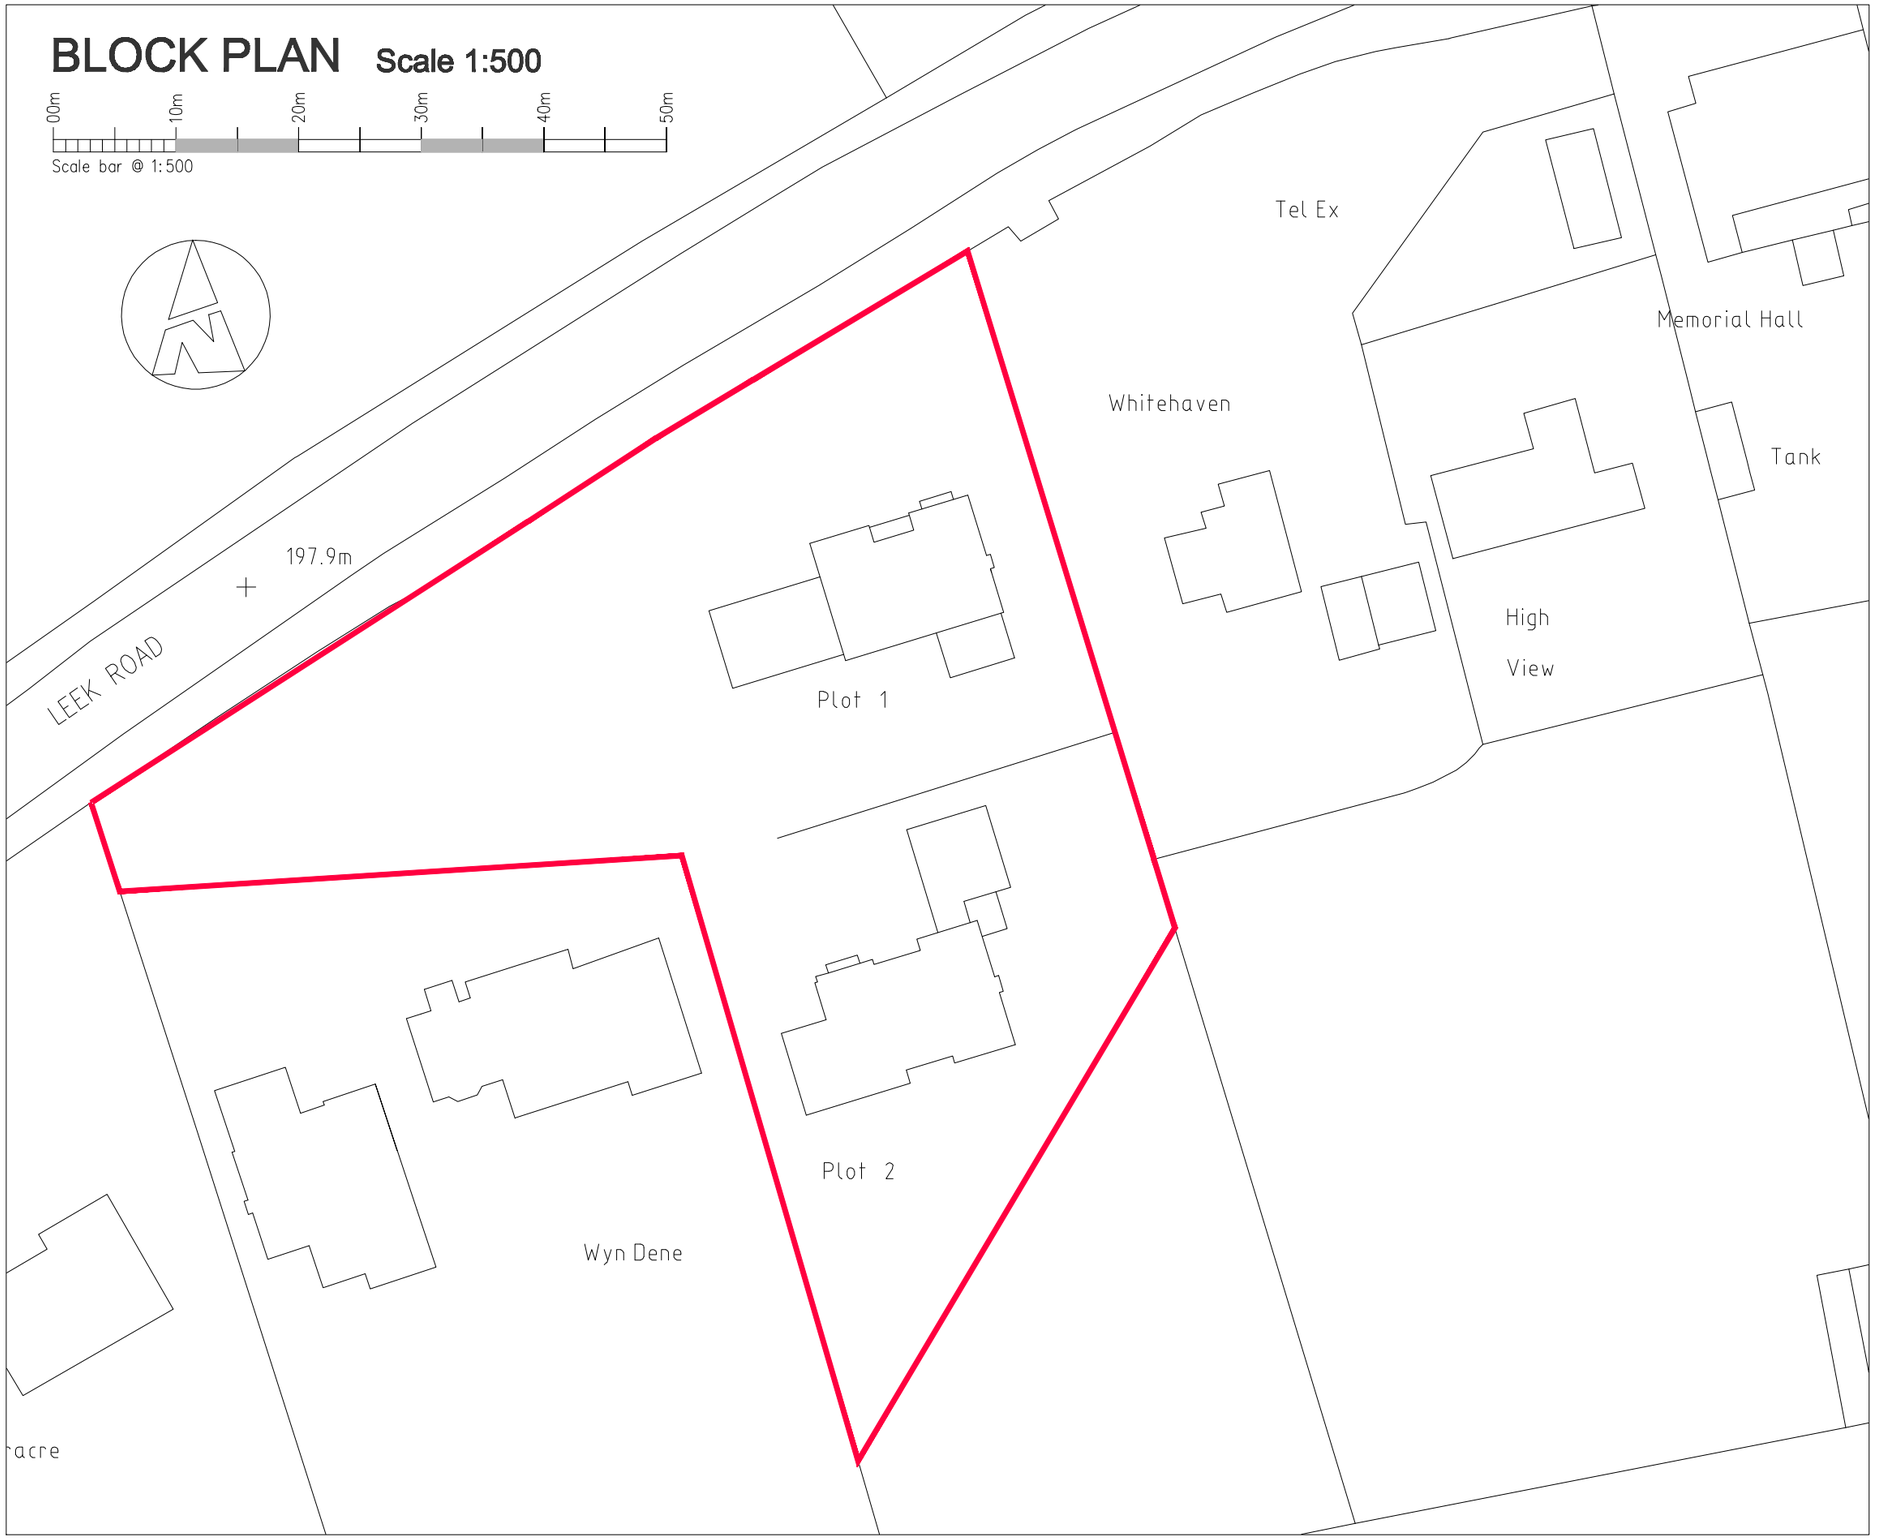

Rev.	Drawn	Comments.	Date

MAC
ARCHITECTURAL DESIGN LTD
Moorland House, 123 Moorland Road, Burslem, ST6 1JD.
T:01782 503302 E:admin@mac-arch.co.uk

Client:
Mr & Mrs P Bratt.

Project:
Proposed Dwellings on land adjacent Whitehaven, Longsdon,
Stoke on Trent,
Staffordshire, ST9 9QF.

Title:
Block Plan.

Status:
Planning.

Paper A3: Drawn: AC Bailey. Date: Nov. 2018 Ref: 1504-04