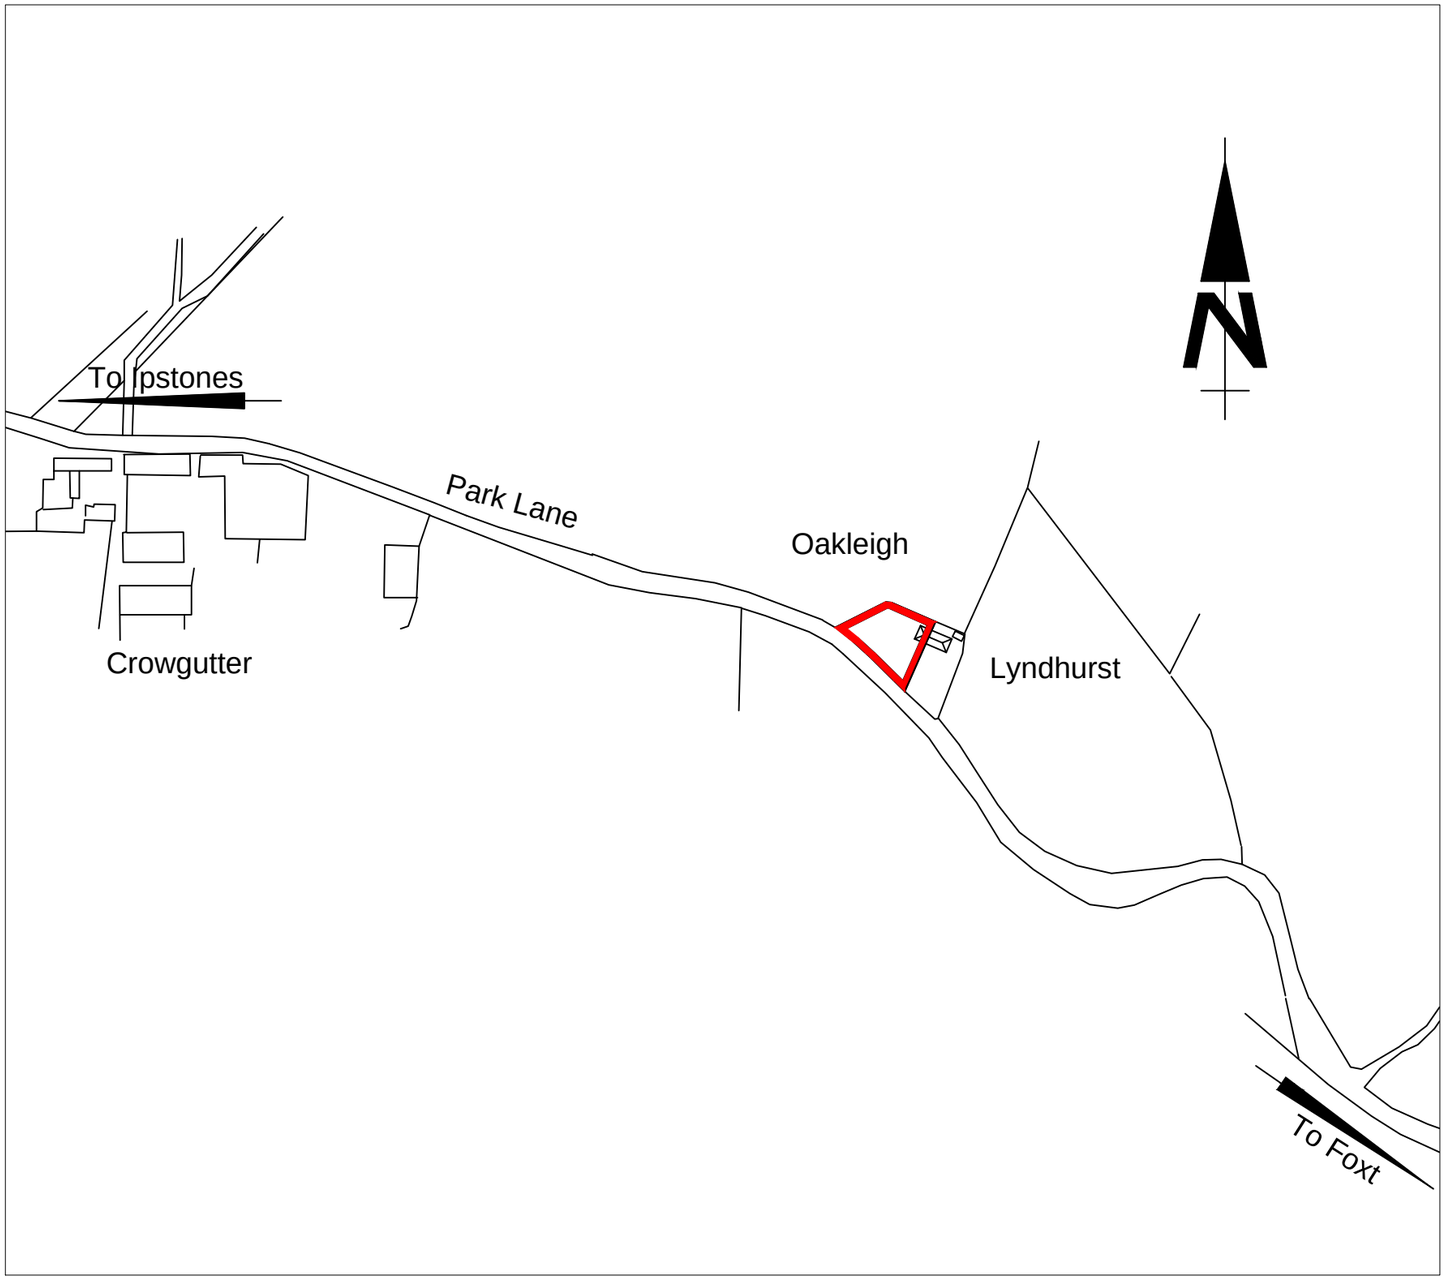

Location Plan - Scale 1 to 2500

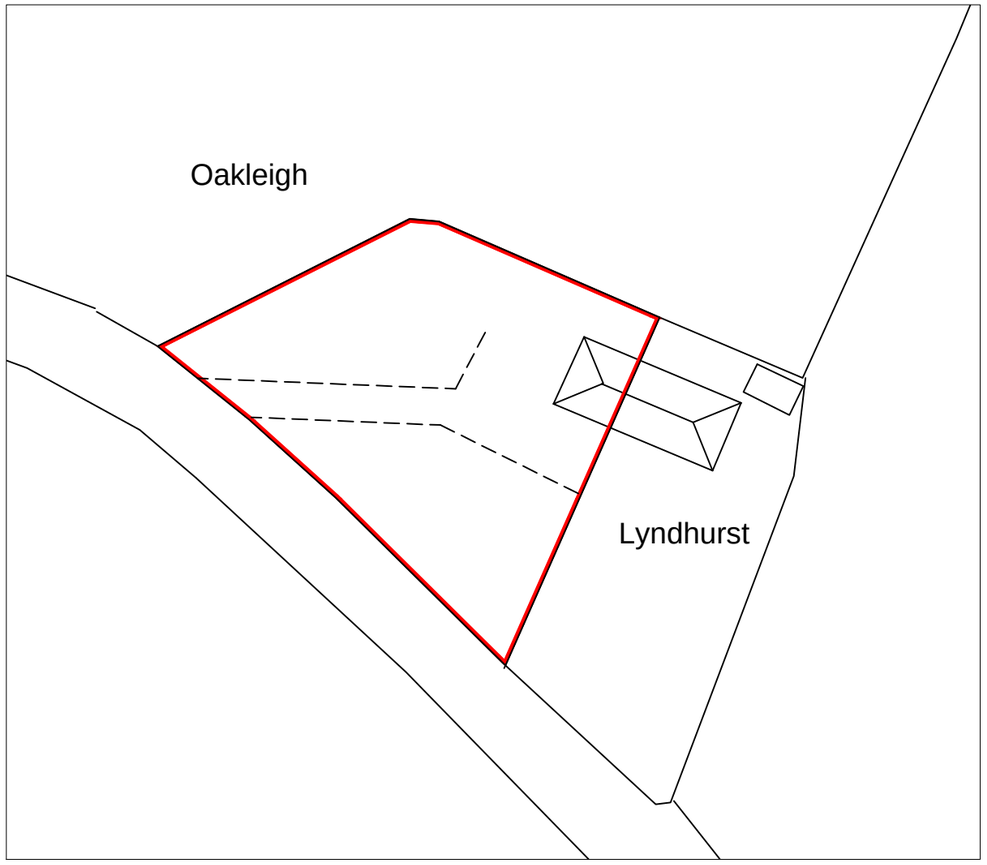

Block Plan - Scale 1 to 500

Proposed Extension to
Oakleigh
Park Lane
Ipstones
Staffordshire
For Mr and Mrs P Barks

Location and Block Plans

Scales as shown

Original Plan size is A3