Westfield Plot - Site Plan

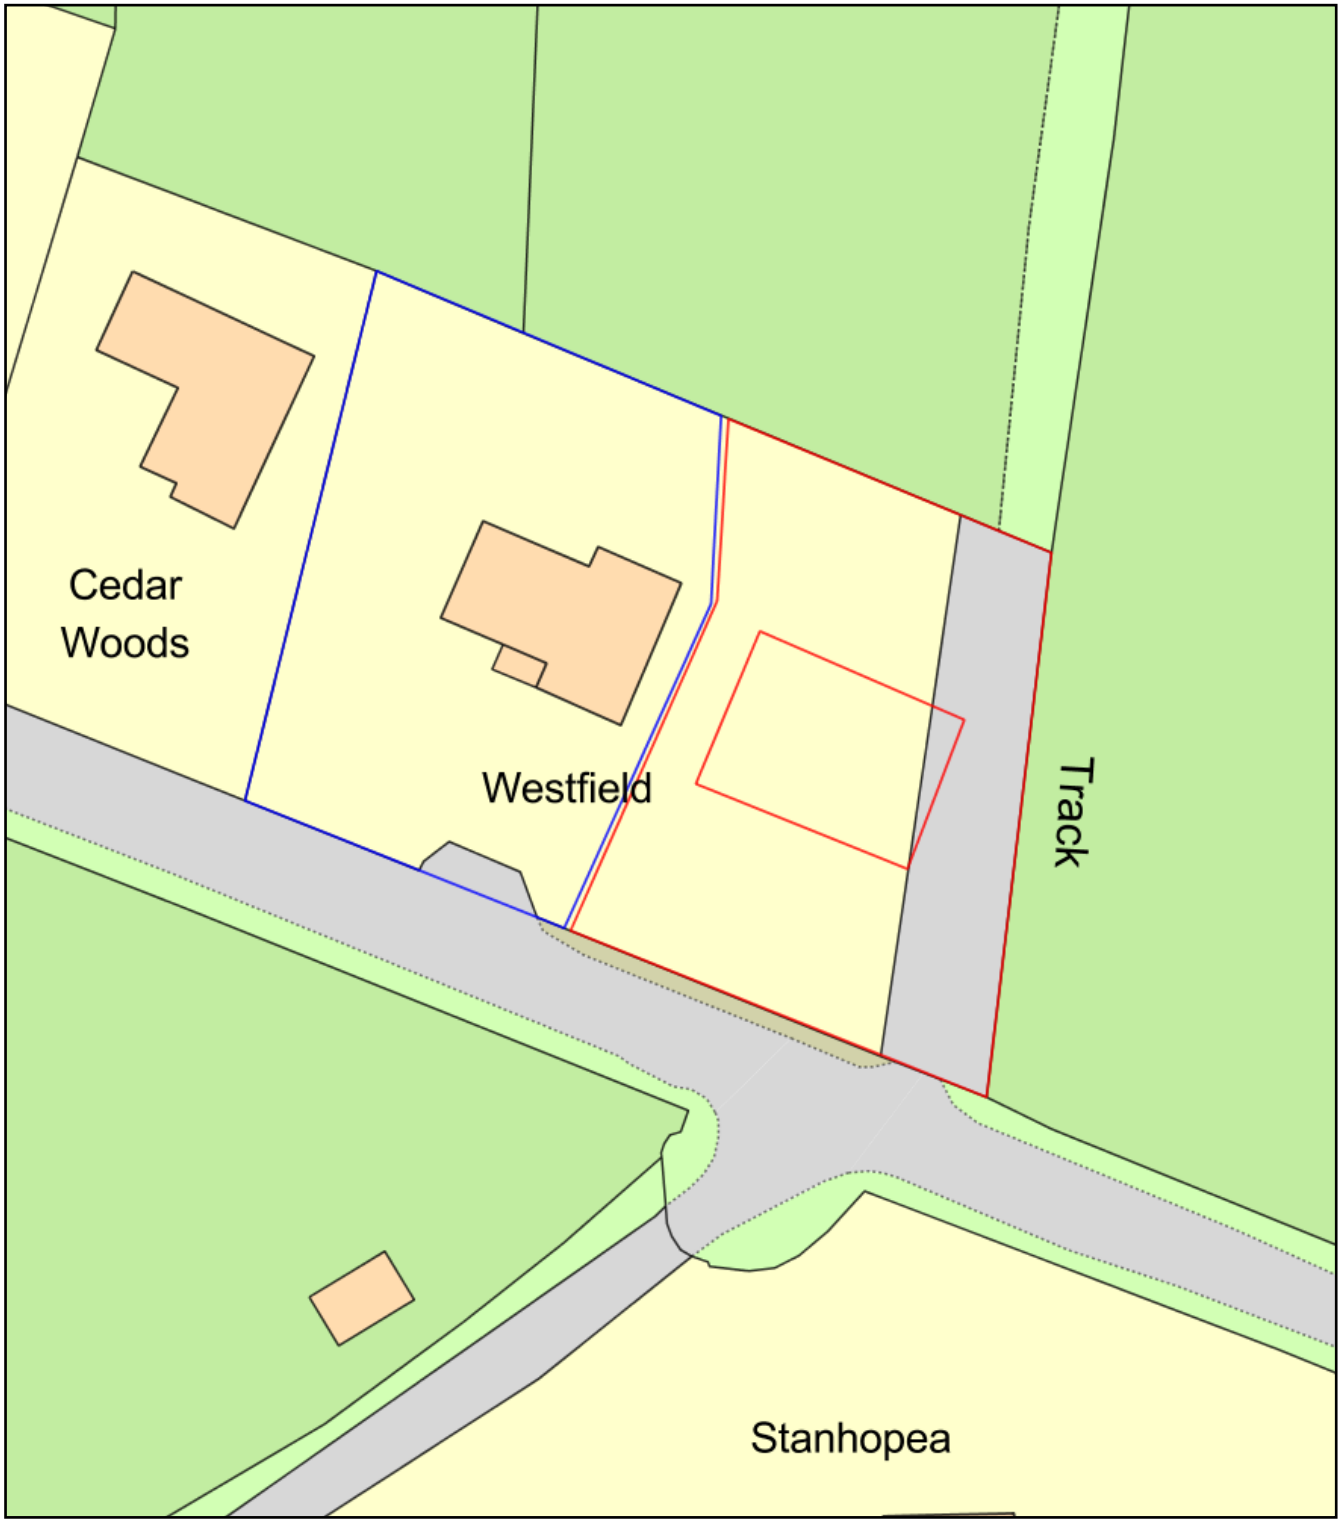

0 20
Metres

N

ReQuestaPlan

Plan Produced for:	Mr Barry Machin
Date Produced:	03 Oct 2018
Plan Reference Number:	TQRQM18276195630582
Scale:	1:500 @ A4

© Crown copyright, All rights reserved. 2018 Licence number 0100042766