1:200 SCALE PROPOSED LANDSCAPING UPPER MOOR END FM.

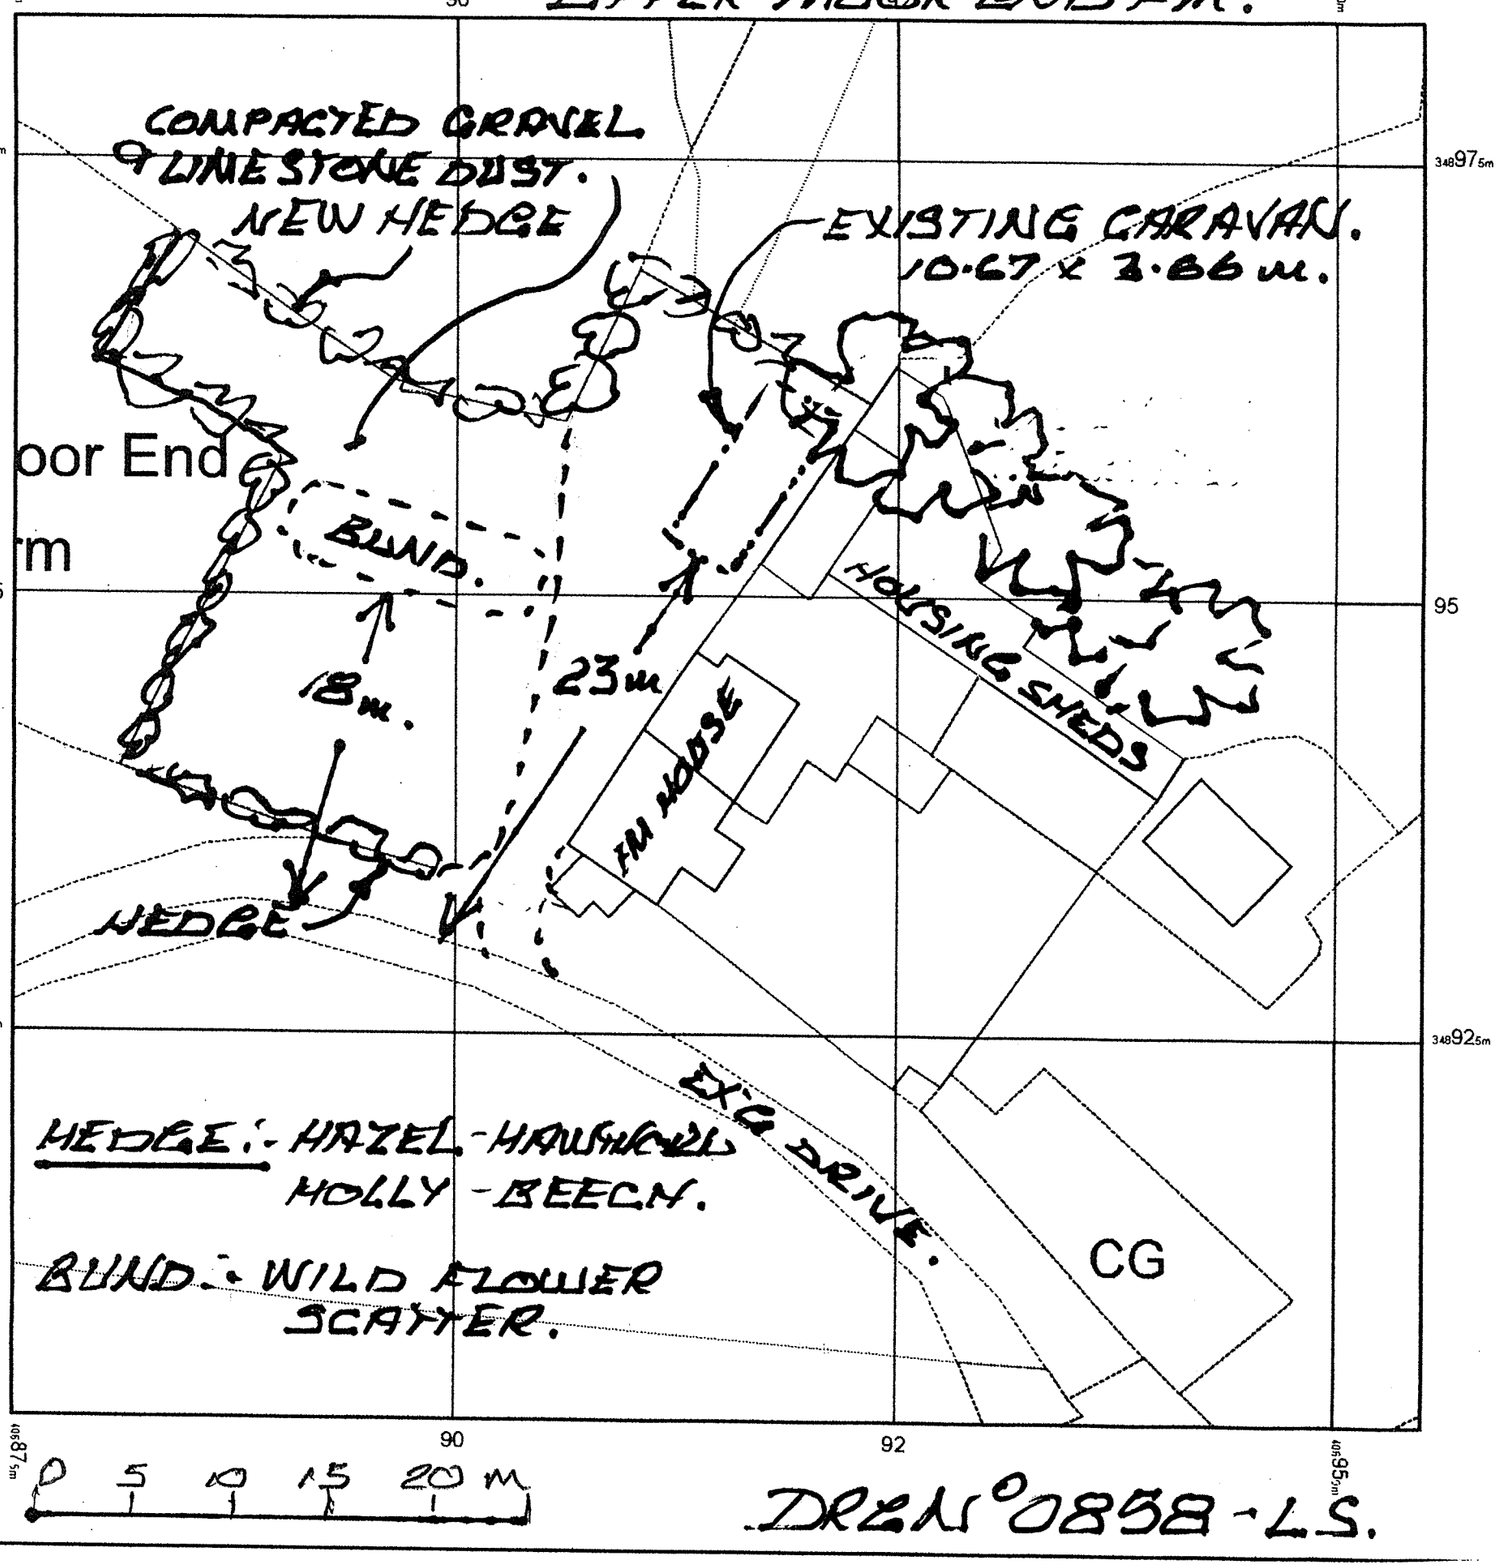

HEDGE:- HAZEL - HAWTHORN
HOLLY - BEECH.

BUND:- WILD FLOWER SCATTER.

DRAWING 0858 - L.S.

ORIGINAL SIZE = A3.

THE ORIGINAL PLAN WAS DRAWN TO A SCALE OF 1:500 - TO FIT THIS PLAN ONTO AN A3 SIZE ~ A TRUE SCALE OF 1:200 WOULD RESULT IN A PLAN SIZE OF 425 x 425 mm.

13-11-2018. SCALE AMENDED FROM 1:100 TO 1:200