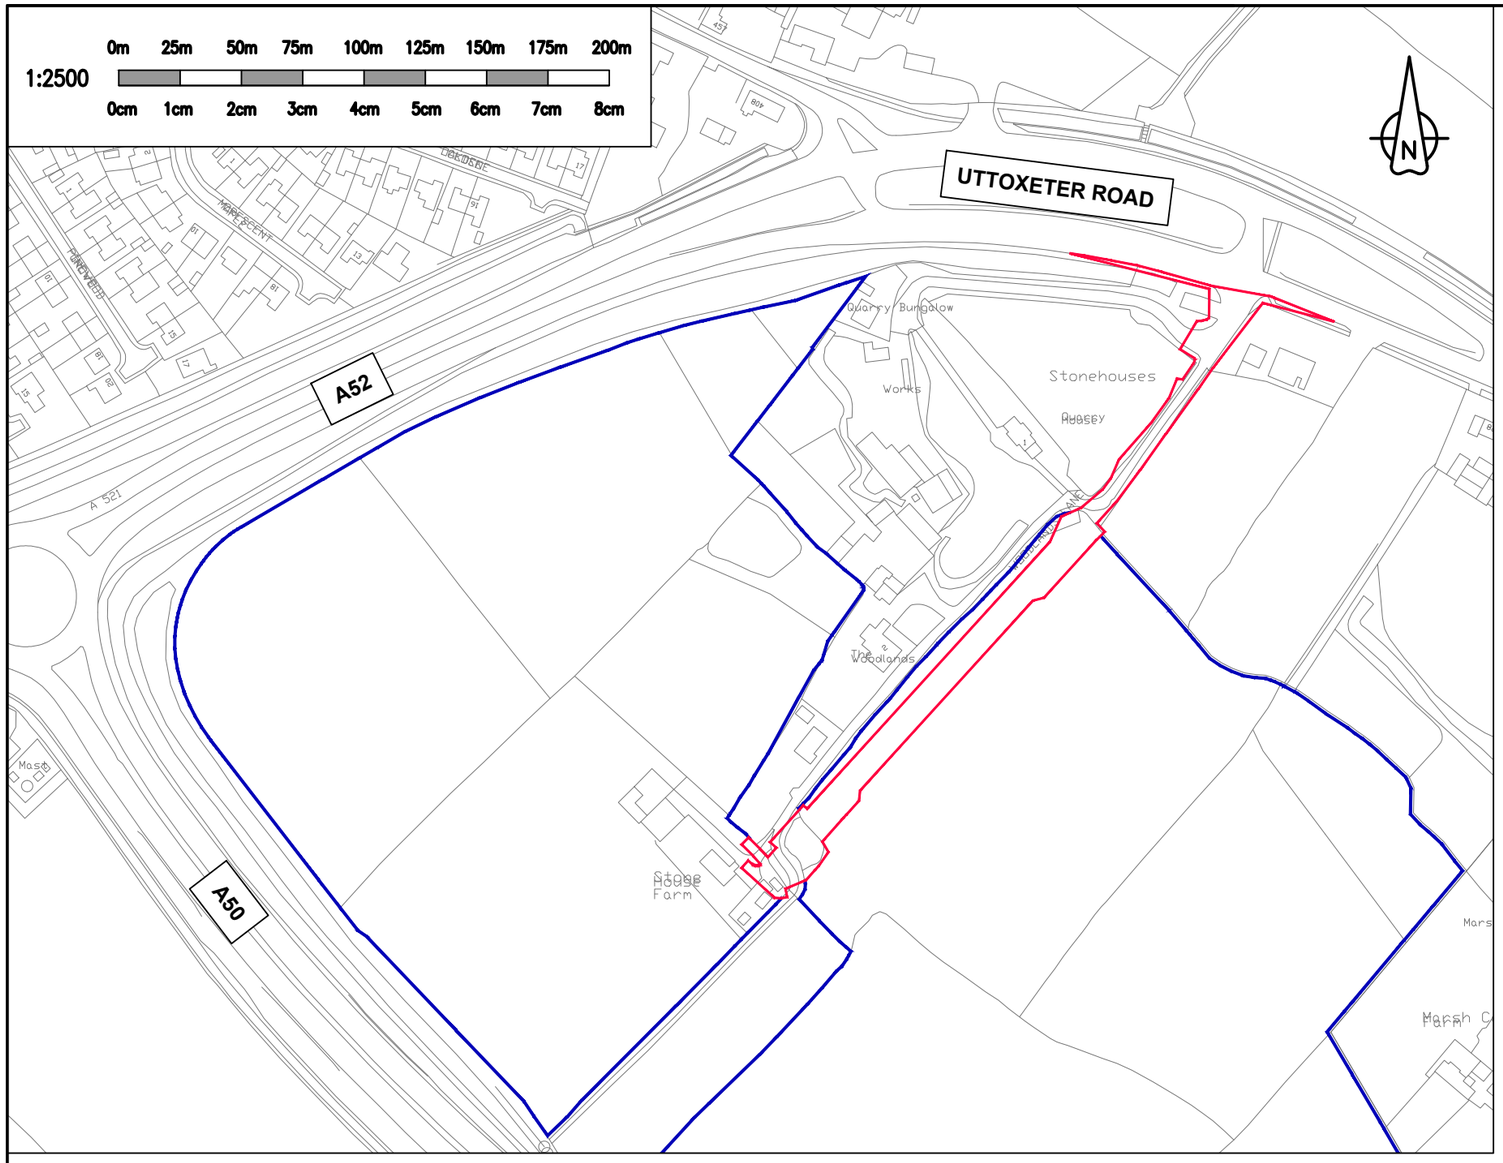

WORKS BOUNDARY

LAND UNDER ST. MODWEN HOMES' OWNERSHIP.

SITE LOCATION PLAN / EXISTING SITE PLAN
SCALE 1:2500

NOTES

A3

1. THIS DRAWING IS TO BE READ IN CONJUNCTION WITH THE FOLLOWING DRAWINGS:
   - BMP DRAWING No. 12629-201 (RED-LINE BOUNDARY PLAN).
   - BMP DRAWING No. 12629-202 (GENERAL ARRANGEMENT & CONSTRUCTION DETAILS).
   - BMP DRAWING No. 12629-203 (SITE CLEARANCE PLAN).
   - BMP DRAWING No. 12629-204 (SITE TRAFFIC MANAGEMENT PLAN)

POSTCODE: ST11 9NW.

GRID CO-ORDINATES:
E: 396750
N: 340500

FOR INFORMATION

Rev	Date	Description	By	Chkd By
D	13/11/18	RED-LINE BOUNDARY AMENDED TO INCLUDE VISIBILITY SPLAYS. AERIAL SATELLITE IMAGERY REPLACED WITH ORDNANCE SURVEY MAP.	K.M.	G.L.
C	12/11/18	"SITE LOCATION PLAN" VIEWPORT REMOVED FROM DRAWING.	K.M.	G.L.
B	12/11/18	LAND UNDER ST. MODWEN HOMES' OWNERSHIP ADDED TO PLAN.	K.M.	G.L.
A	26/10/18	EXISTING SITE PLAN SCALE CHANGED FROM "N.T.S." TO 1:2500.	K.M.	G.L.

Revision Schedule

Drawn by	Checked by	Project Engineer
K.M.	G.L.	G.L.
Date: SEPT 2018		Scale: AS SHOWN
Project No: 12629	Drawing No: 200	Rev: D

Project Title
BLYTHE BRIDGE, STOKE-ON-TRENT

Drawing Title
HAUL ROAD FOR PHASE 1 - SITE LOCATION PLAN

BAYNHAM MEIKLE
Consulting Structural & Civil Engineers
8 Meadow Road, Edgbaston, Birmingham B17 8BU
Tel: 0121 434 4100 *Fax:* 0121 434 4073 *Email:* admin@bm-p.co.uk