site layout plan
scale 1:200

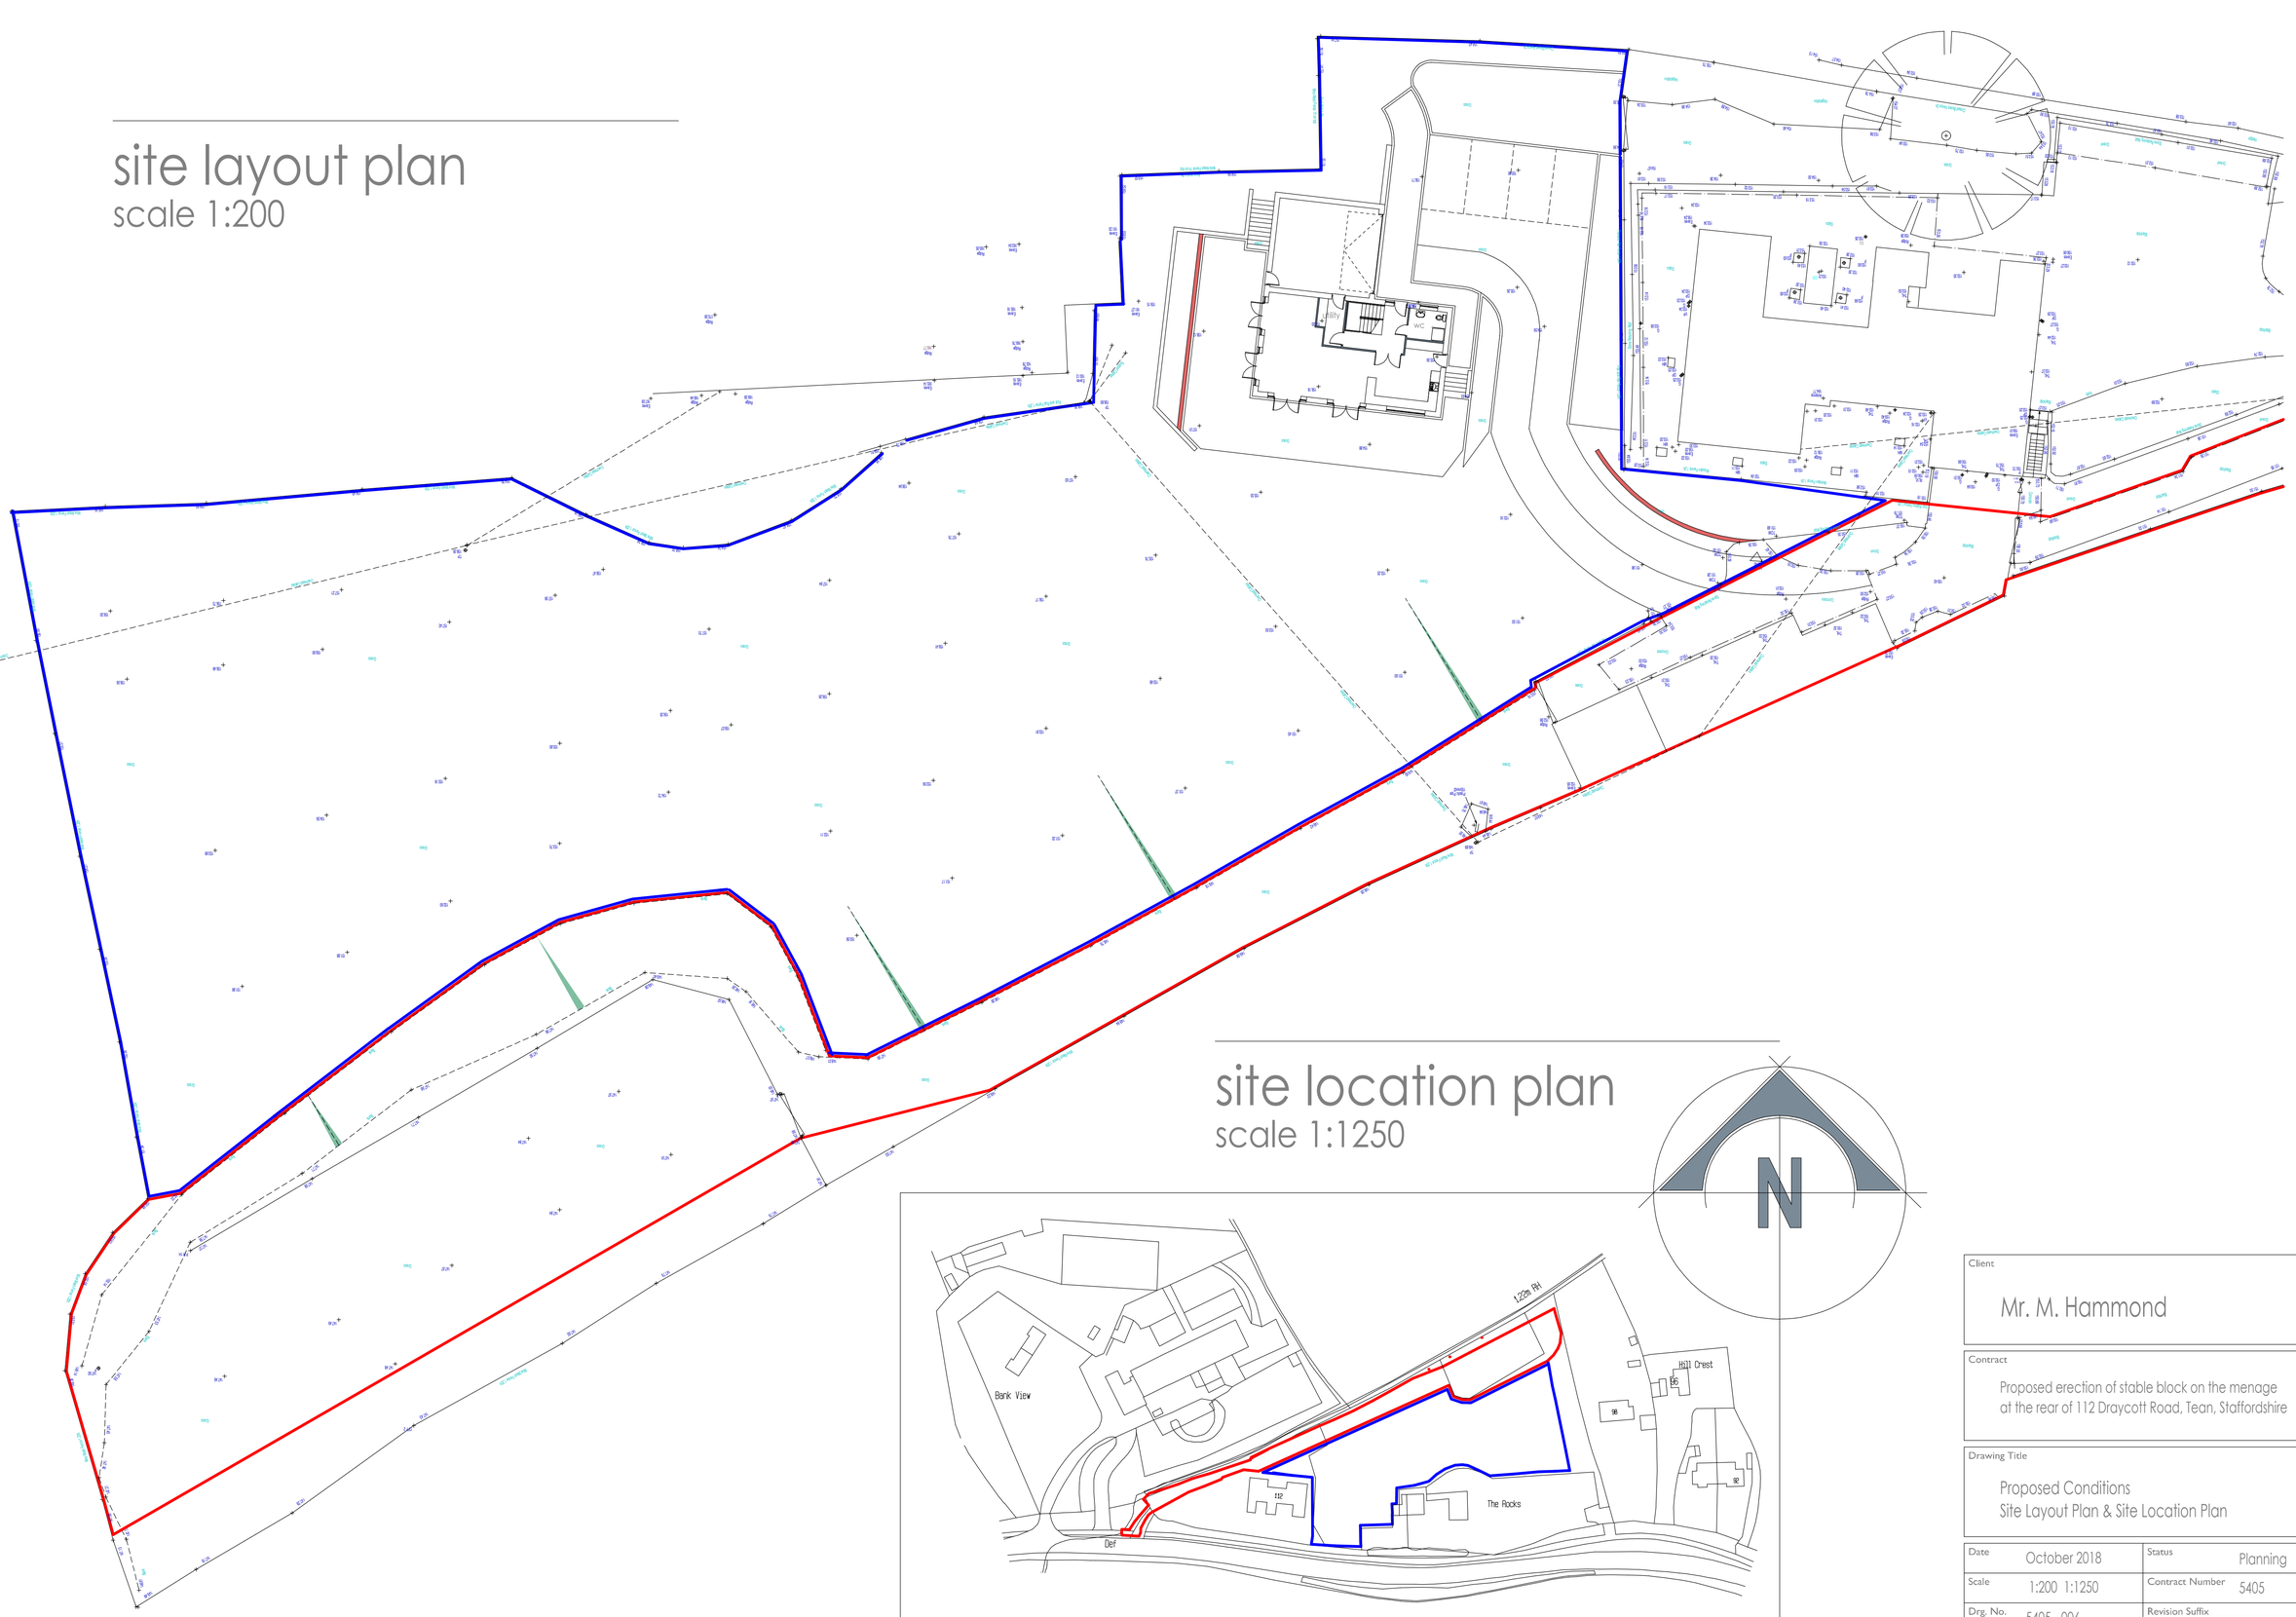

site location plan
scale 1:1250

Ordnance Survey, (c) Crown Copyright 2018. All rights reserved. Licence number 100022432

Client
Mr. M. Hammond

Contract
Proposed erection of stable block on the menage
at the rear of 112 Draycott Road, Tean, Staffordshire

Drawing Title
Proposed Conditions
Site Layout Plan & Site Location Plan

Date	October 2018	Status	Planning
Scale	1:200 1:1250	Contract Number	5405
Drg. No.	5405 - 006	Revision Suffix	A

Revisions

Rev A	12.11.18	Red Line amended

BYATT OLIVER
— ASSOCIATES —
Telephone 01782 719268
Email info@byattoliver.co.uk
Website www.byattoliver.co.uk
Byatt Oliver
Unit 1B Whitebridge Way, Whitebridge Industrial Estate, Stone, Staffordshire ST15 8LQ