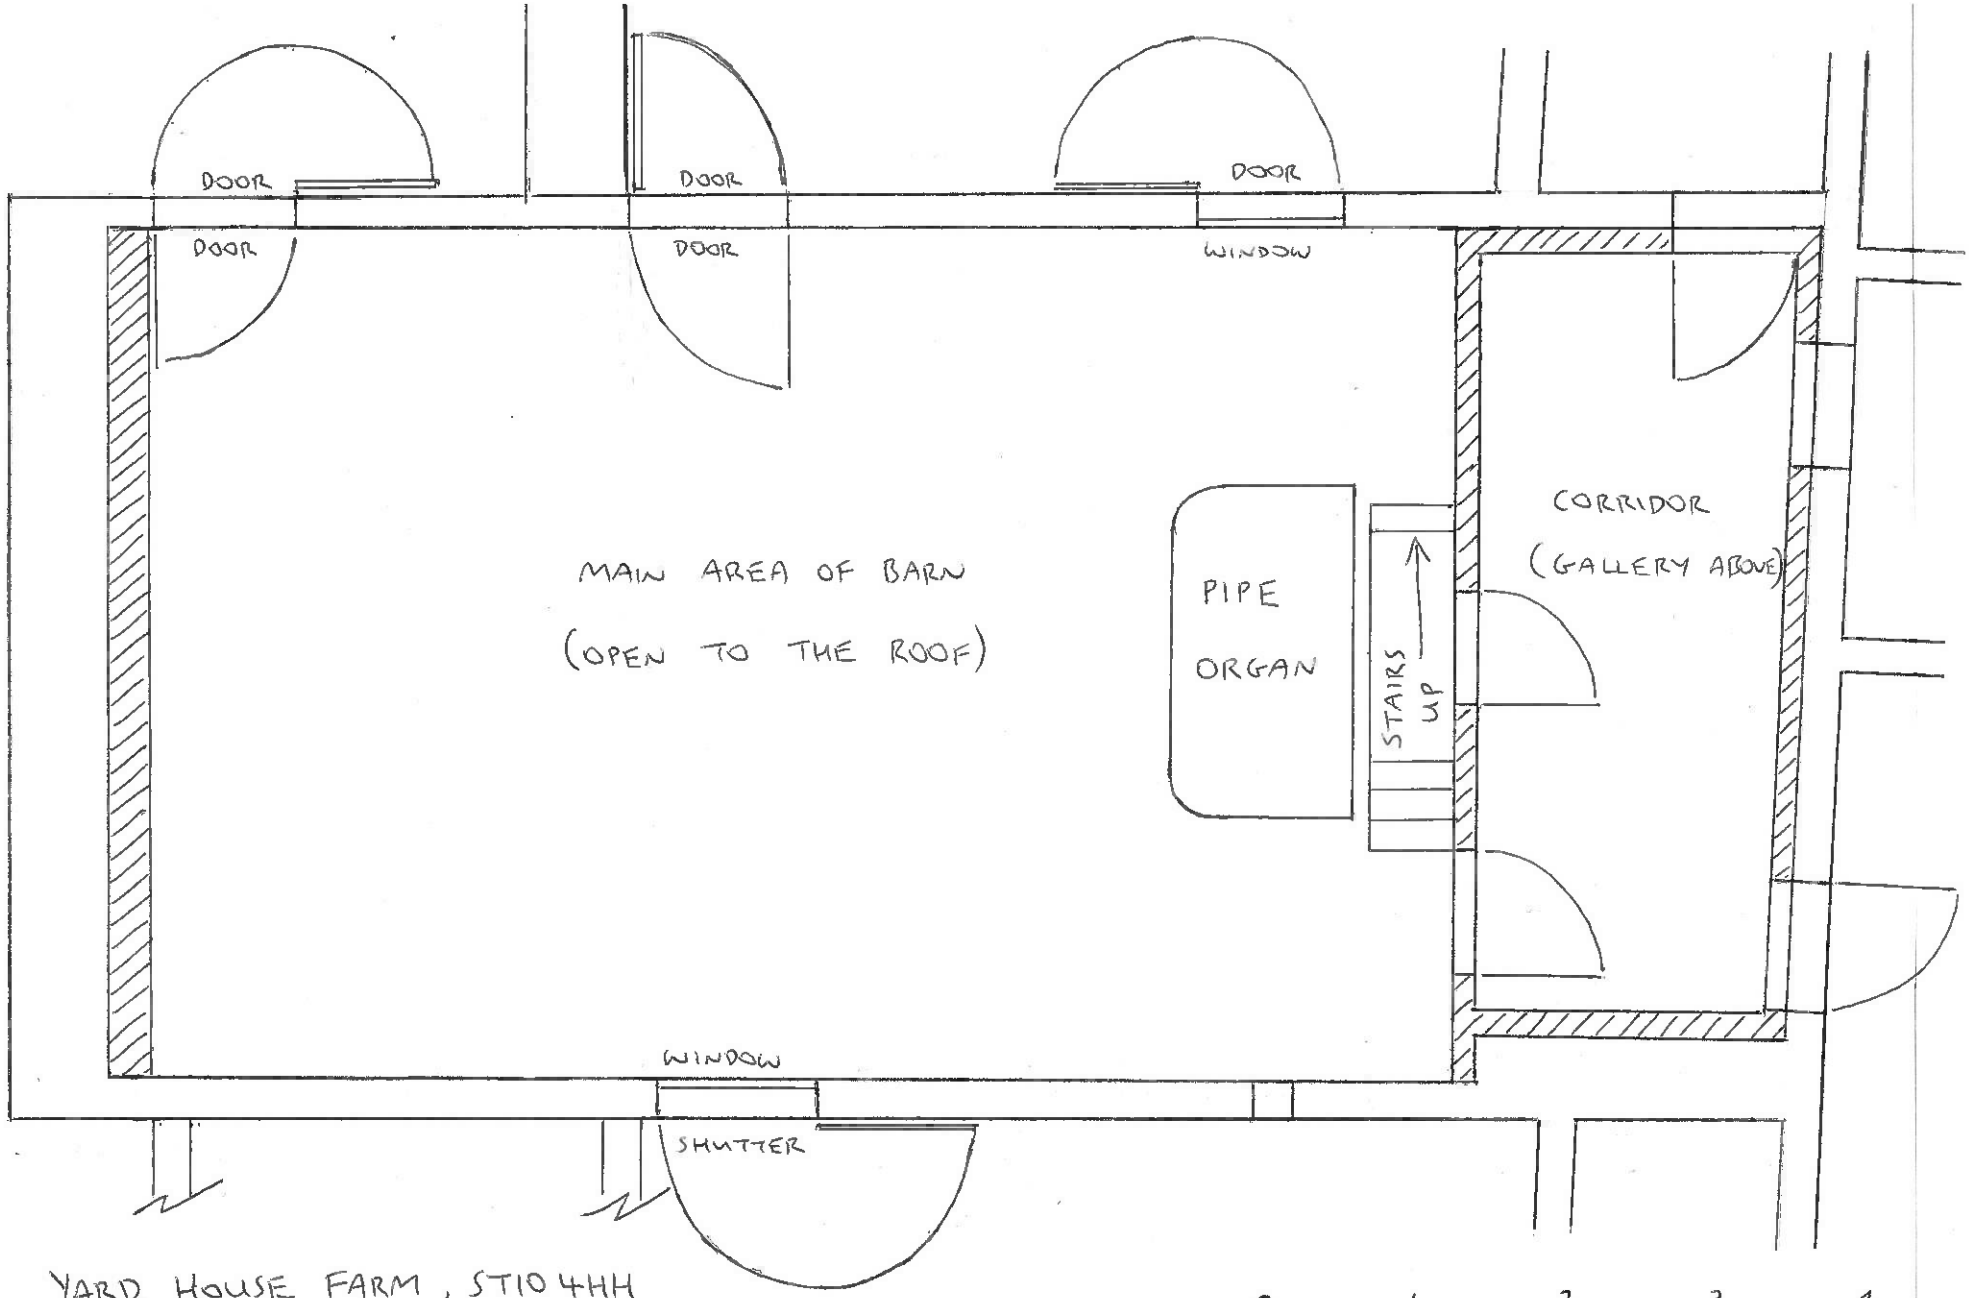


YARD HOUSE FARM, ST10 4HH

STONE WALLS (19C OR EARLIER)

BLOCK WALLS (MID/LATE 20C)

PROPOSED PLAN OF GROUND FLOOR

METRES 0 1 2 3 4 5

SCALE 1:50

B