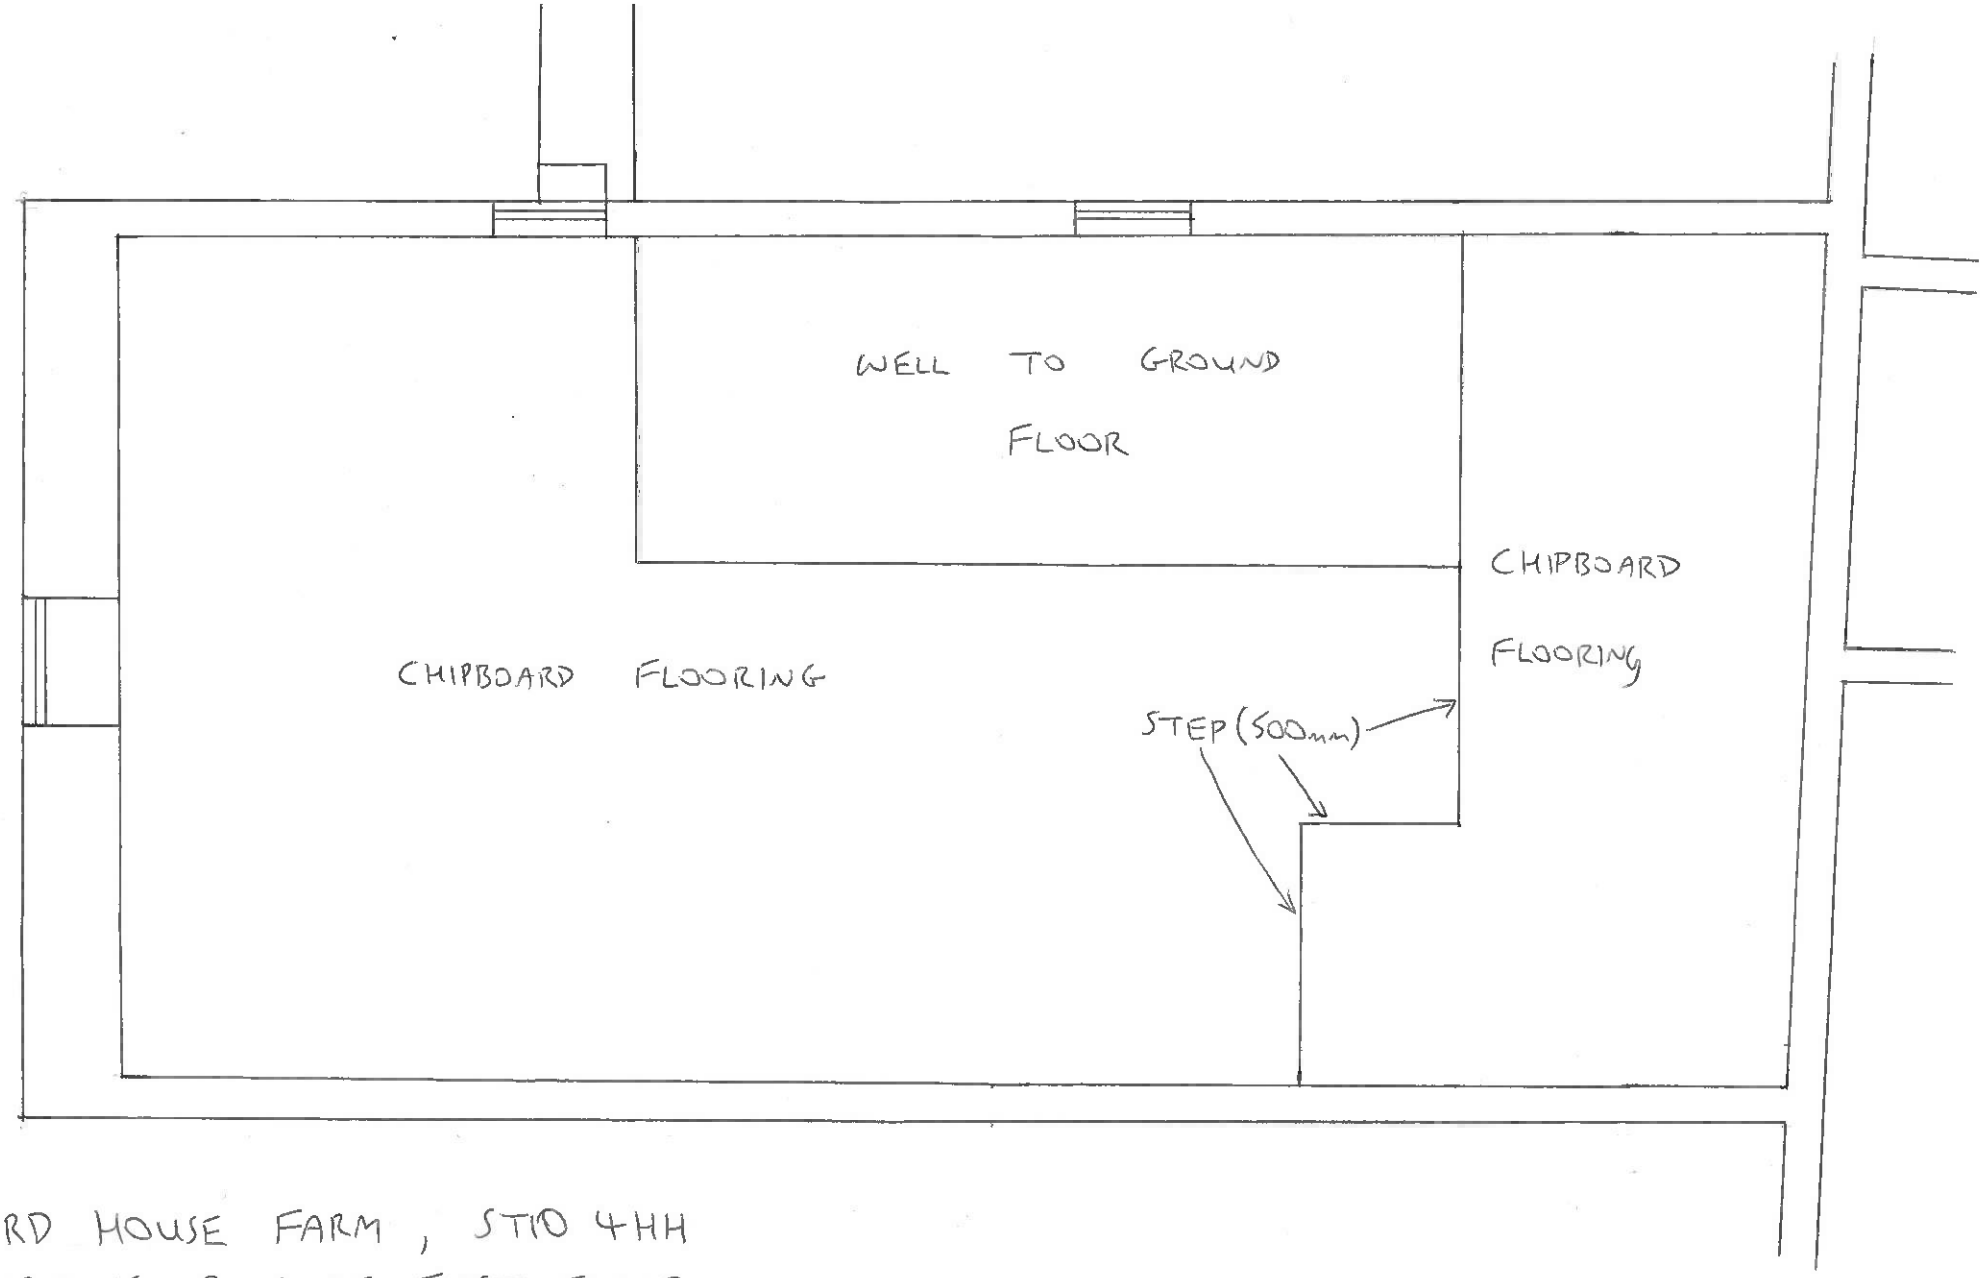


YARD HOUSE FARM, ST10 4HH
EXISTING PLAN OF FIRST FLOOR

METRES 0 1 2 3 4 5

SCALE 1:50

C

N