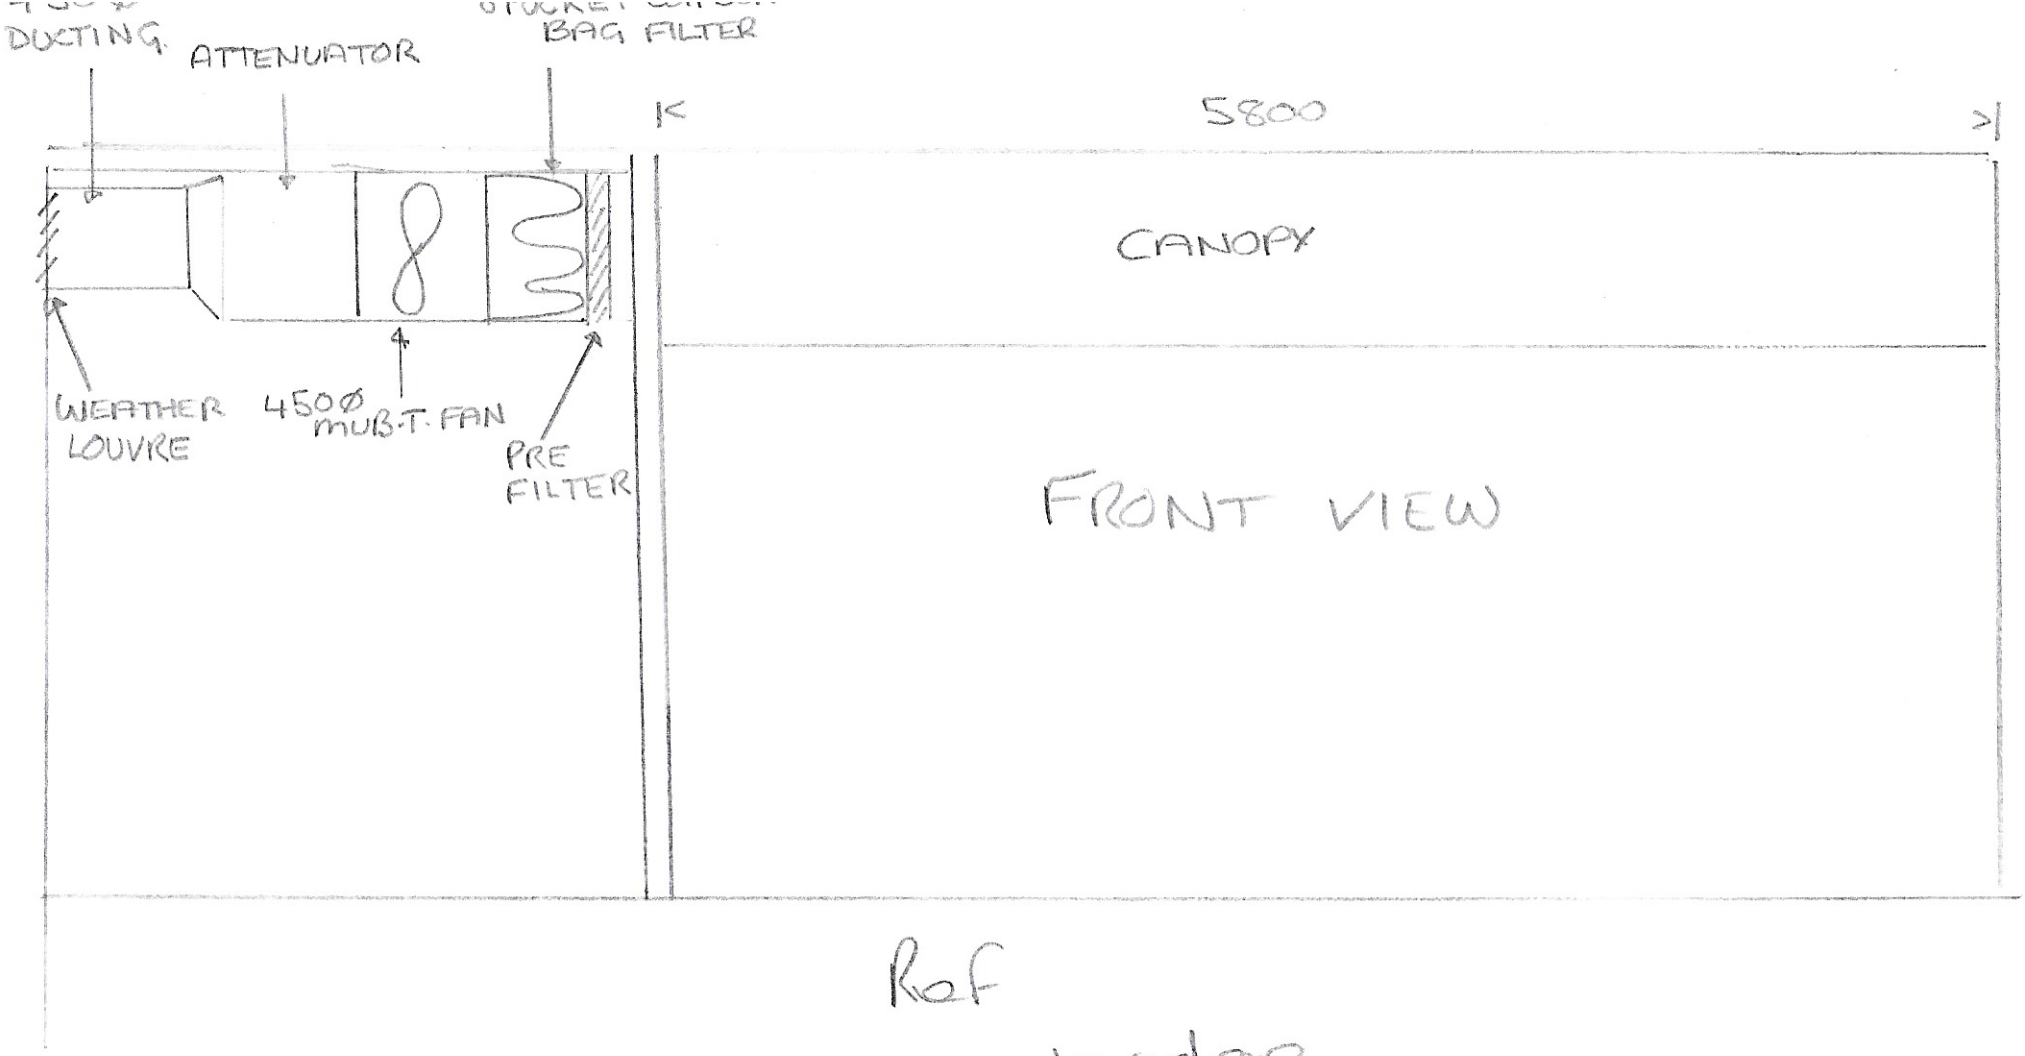

Ref
Shoobridge

NOT TO SCALE