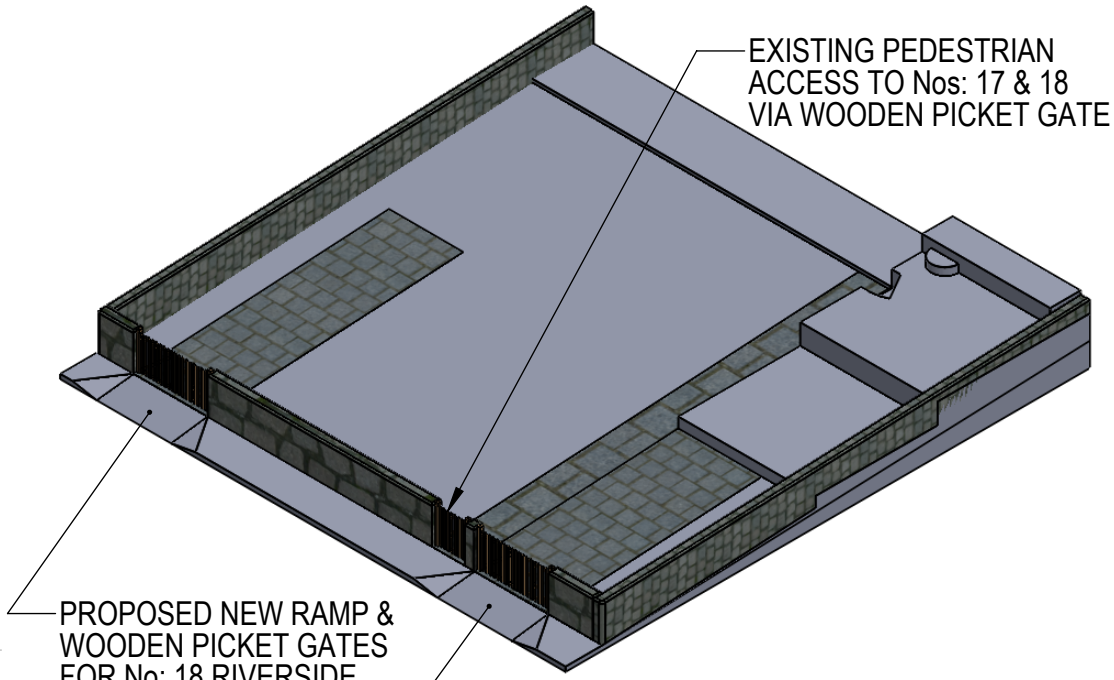

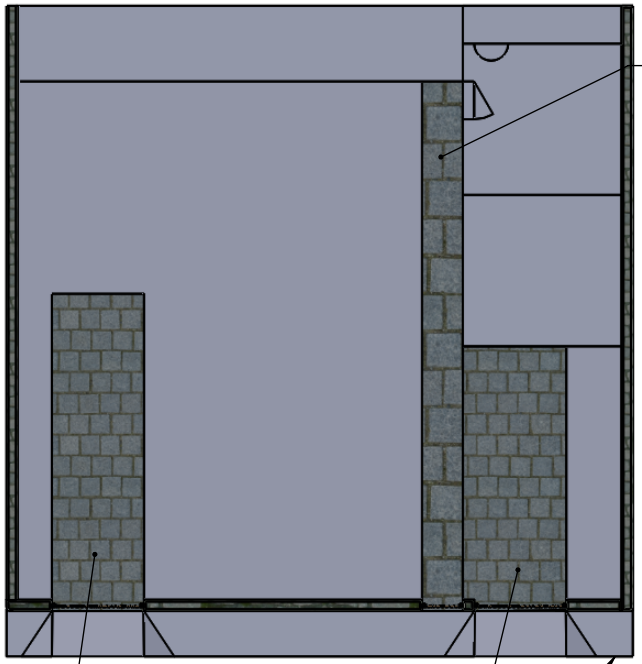

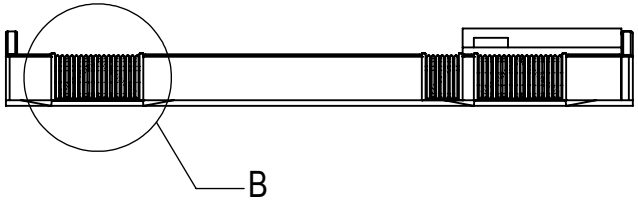

0 4
METERS

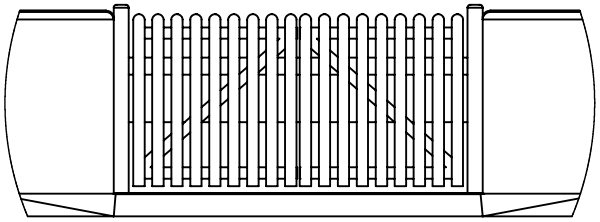

DETAIL B
SCALE 1 : 50

UNLESS OTHERWISE SPECIFIED: DIMENSIONS ARE IN METERS SURFACE FINISH: TOLERANCES: LINEAR: ANGULAR:		FINISH:			DEBUR AND BREAK SHARP EDGES	REVISION
	NAME	SIGNATURE	DATE			ER Mechanical Design
DRAWN	E.Rigby					TITLE: PLAN VIEW OF Nos: 17 & 18 RIVERSIDE FRONT GARDENS WITH PROPOSED CAR PULL-IN
CHK'D						
APPV'D						
MFG						
Q.A				MATERIAL:		DWG NO. Drive Way A4
				WEIGHT:		SCALE: 1:200 @ A4 SHEET 1 OF 2

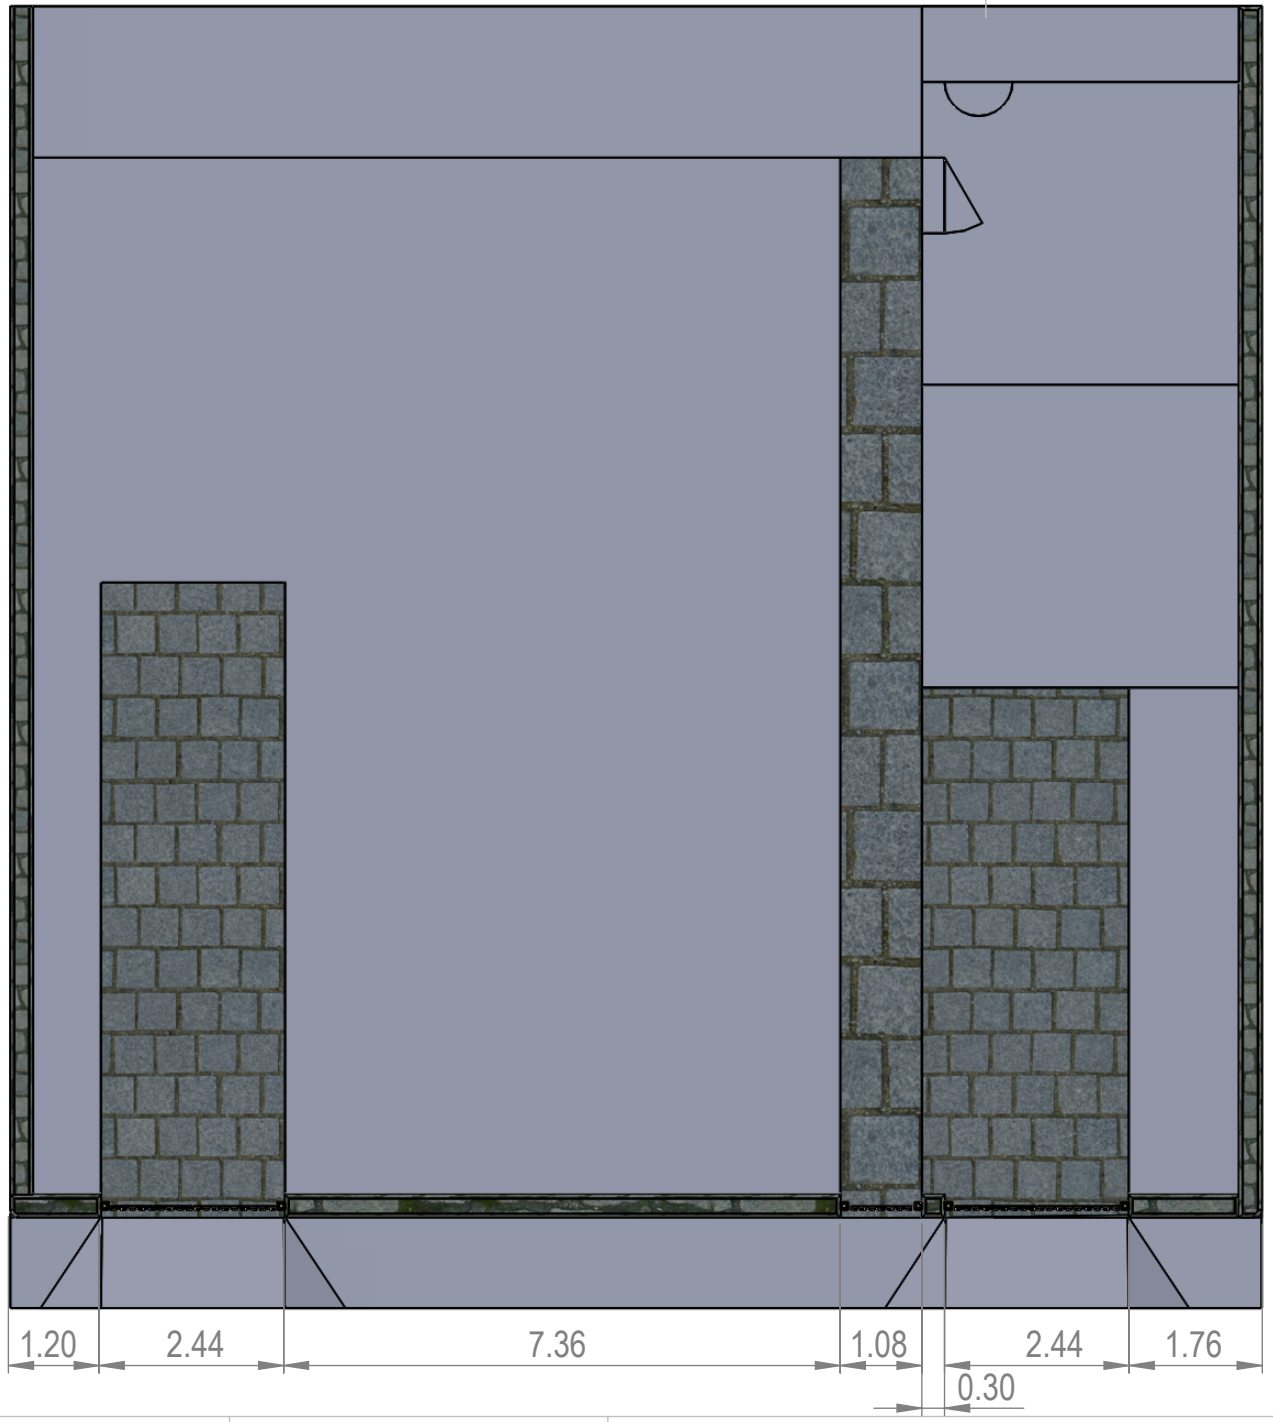

0 2

METERS

UNLESS OTHERWISE SPECIFIED: DIMENSIONS ARE IN METERS SURFACE FINISH: TOLERANCES: LINEAR: ANGULAR:	FINISH:		DEBUR AND BREAK SHARP EDGES	REVISION
	NAME	SIGNATURE	DATE	ER Mechanical Design
DRAWN	E.Rigby			TITLE: PLAN VIEW OF Nos: 17 & 18 RIVERSIDE FRONT GARDENS WITH PROPOSED CAR PULL-IN
CHK'D				
APPV'D				
MFG				
Q.A				
		MATERIAL:		DWG NO. **Drive Way** A4
		WEIGHT:		SCALE: 1:100 @ A4 SHEET 2 OF 2