17 & 18 Riverside Drive Access

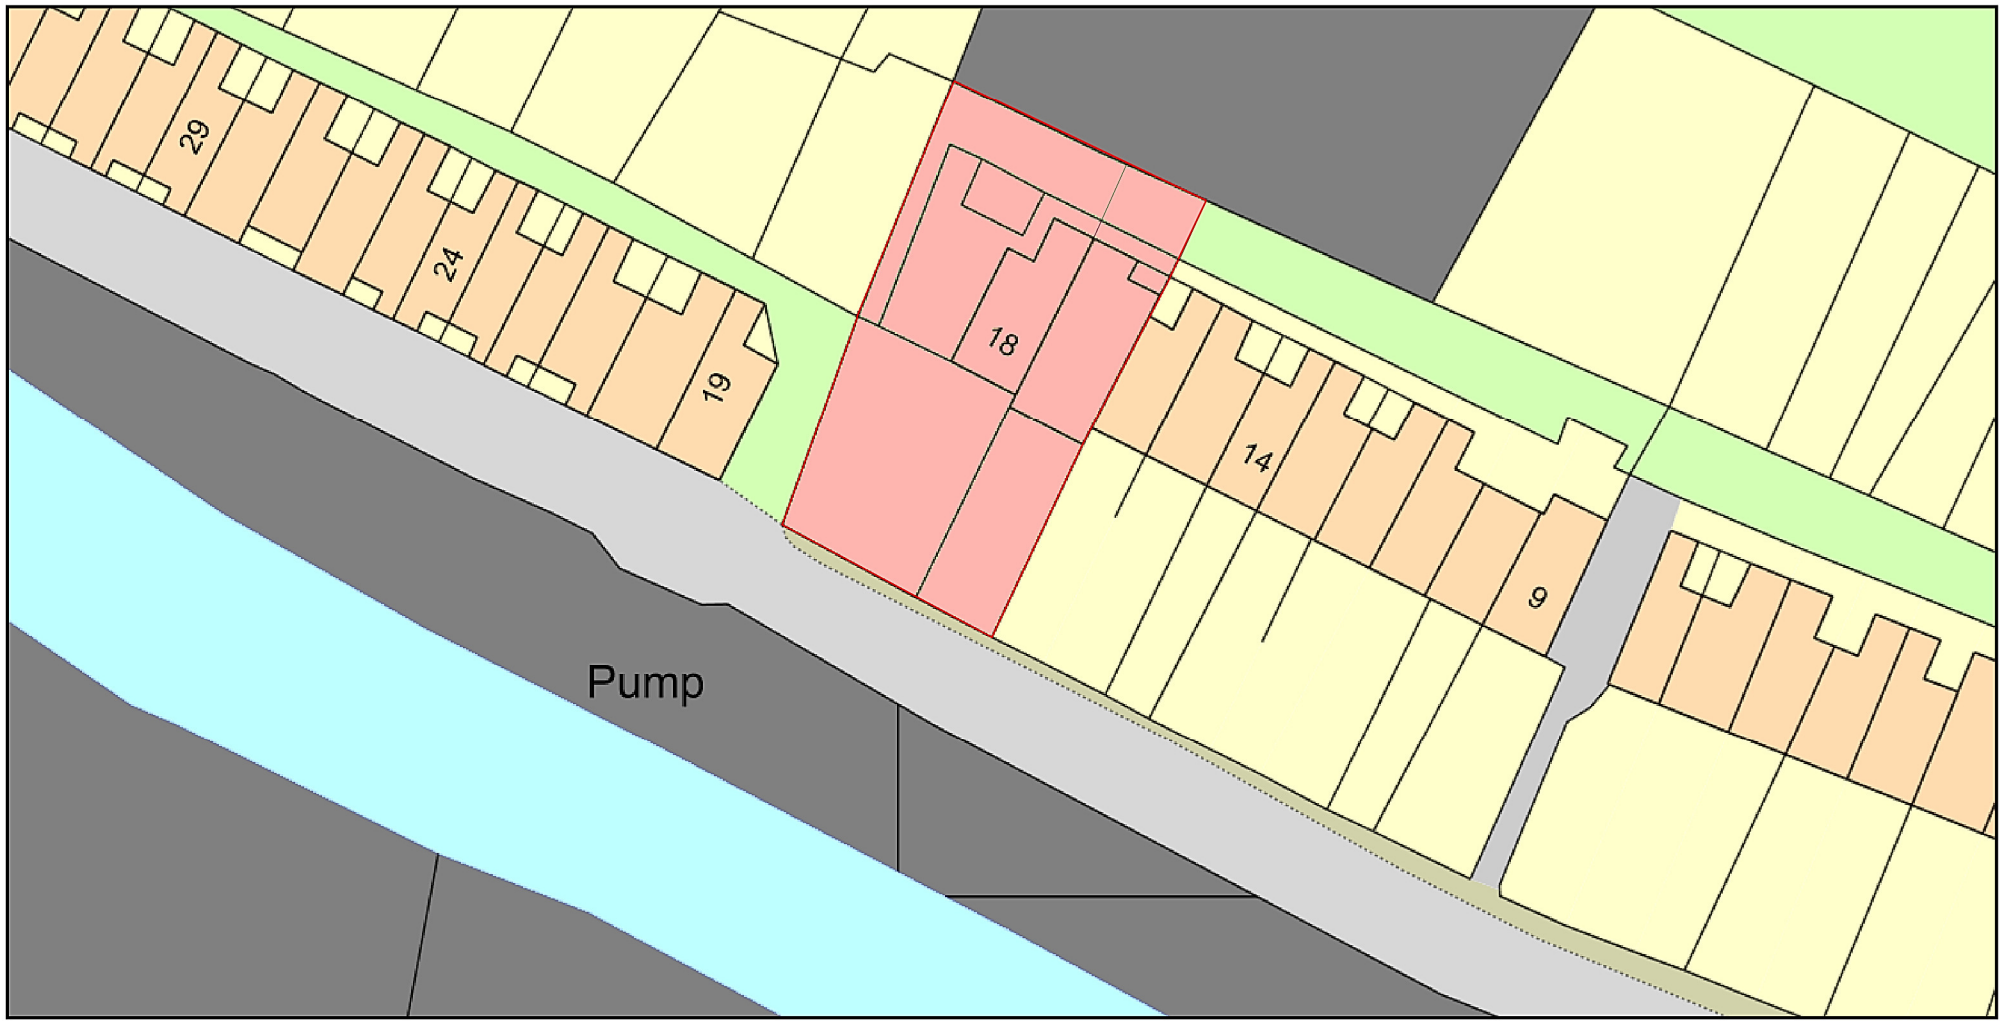

0 20
Metres

N

ReQuestaPlan

Plan Produced for: Eric Rigby

Date Produced: 19 Oct 2018

Plan Reference Number: TQRQM18292155513138

Scale: 1:500 @ A4

© Crown copyright, All rights reserved. 2018 Licence number 0100042766