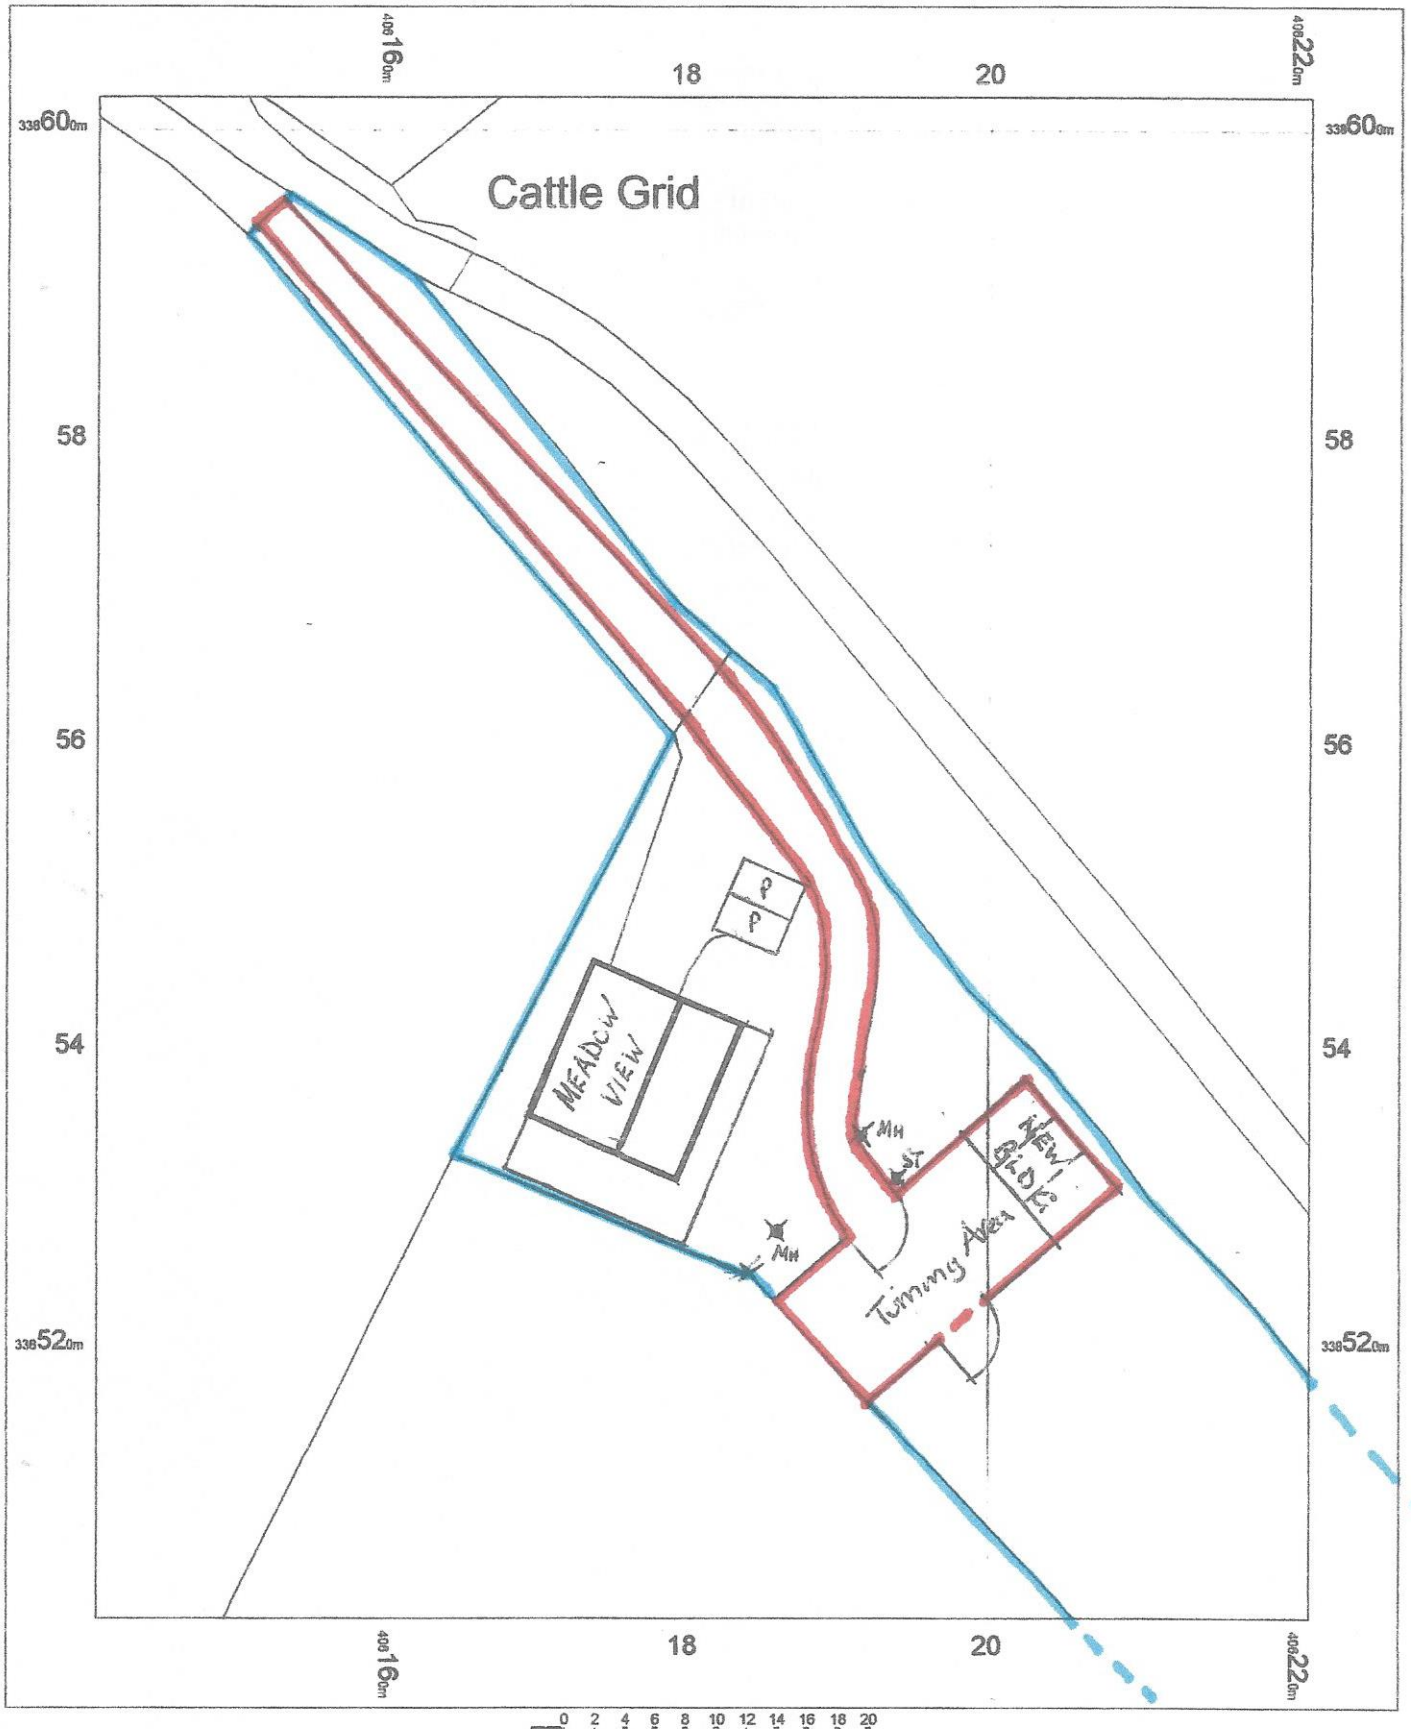

1359/2 A

N

OS MasterMap 1250/2500/10000 scale
06 July 2016, ID: BW1-00543115
www.blackwellmapping.co.uk

1:500 scale print at A4, Centre: 406181 E, 338552 N

©Crown Copyright and database rights 2016 OS 100019980

OS Data

BLACKWELL'S
www.blackwellmapping.co.uk

TEL: 0113 245 2623
maps.leeds@blackwell.co.uk