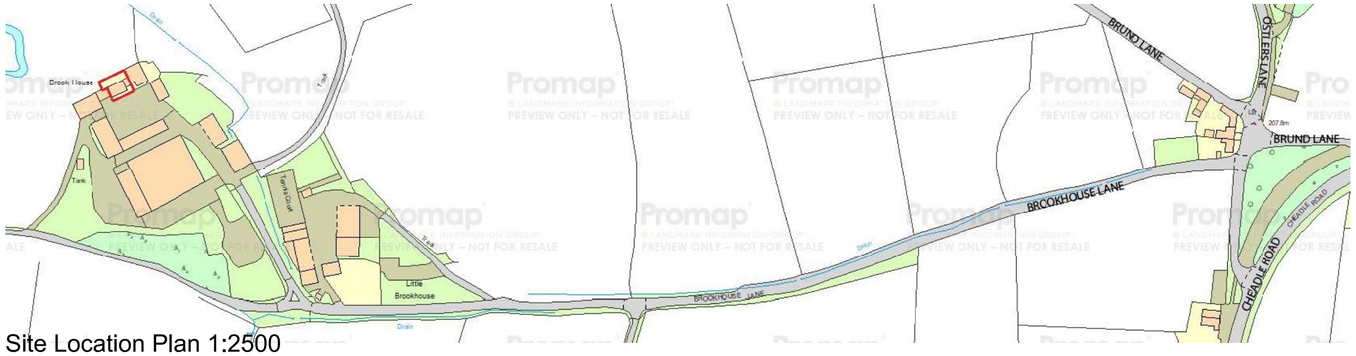

Site Location Plan 1:2500

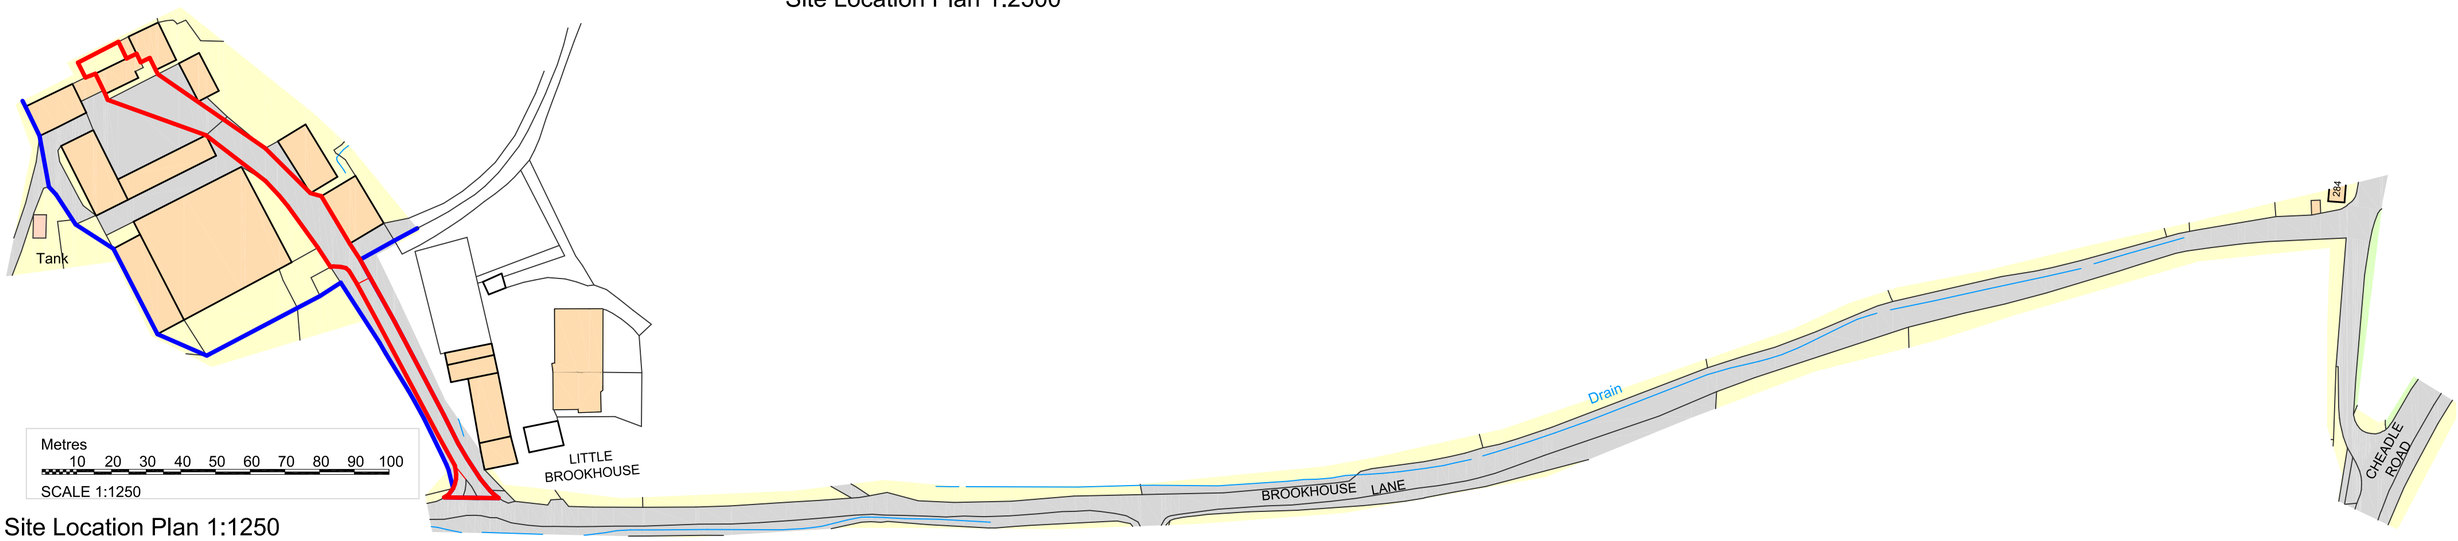

Site Location Plan 1:1250

Ordnance Survey, (c) Crown Copyright 2018. All rights reserved. Licence number 100022432

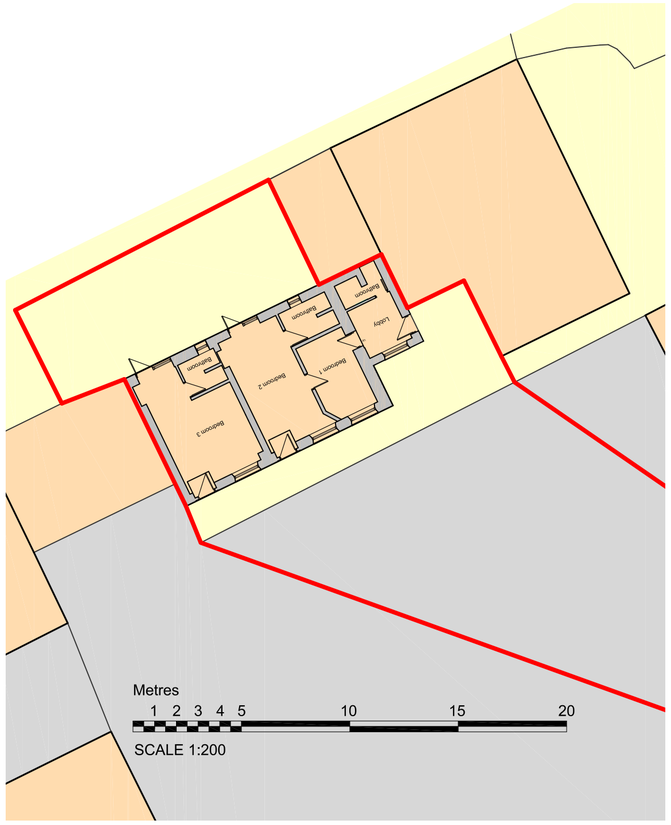

Site Plan as Existing 1:200

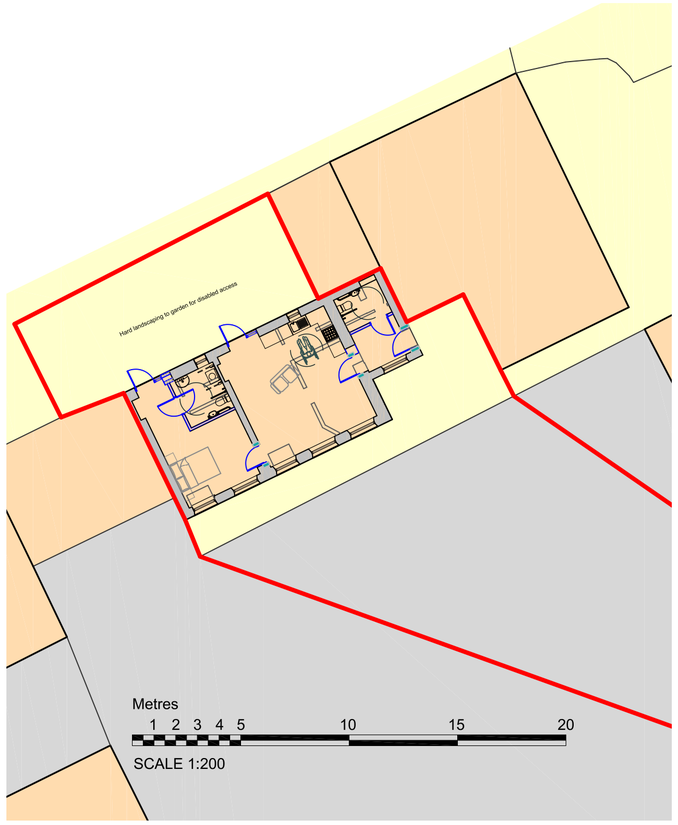

Site Plan as Proposed 1:200

DBD Architectural Consultancy Ltd ©2018

1. Copyright is vested with DBD Architectural Consultancy Ltd.

2. All dimensions to be checked on site before proceeding.

3. Contractor to check/adjust dimensions of new work to suit existing conditions.
Do not assume existing structure or details are plumb, square or level.

4. Contractor must notify the architect of any discrepancies before proceeding.

5. All drawings to be read in conjunction with all other consultants drawings and specs.

Rev.	Date	Description
A	19,11,18	Locations added

DBD Architectural Consultancy

DBD Architectural Consultancy Ltd
50 Broad Street, Leek,
Staffordshire, ST13 5NS
01538 383118
mail@dbdconsultants.co.uk
www.dbdconsultants.co.uk

Client
Mrs Moseley
Brookhouse Lane
Cheddleton
ST13 7DF

Project
Conversion of a barn into a dwelling

Title
Site Plan

Stage: Planning
Size: A2 | Date: 30.10.18 | Job No: 1861
Scale: 1:200 + 1:1250
Drawing Number: PL01A