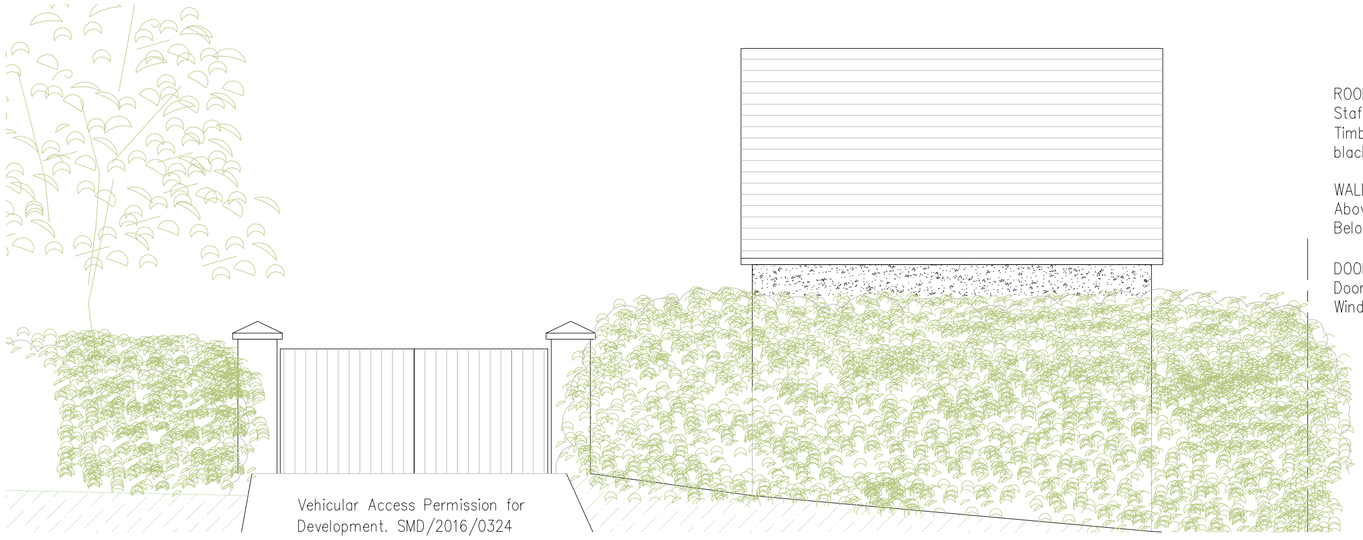

North West Elevation Scale 1:50

ROOF:
Staffordshire Blue Plain clay roof tiles.
Timber barge and fascia boards painted black.

WALLS:
Above dpc. White Render.
Below dpc. Blue engineering brick.

DOOR–WINDOW:
Door grey GRP vertically boarded.
Window Grey aluminium.

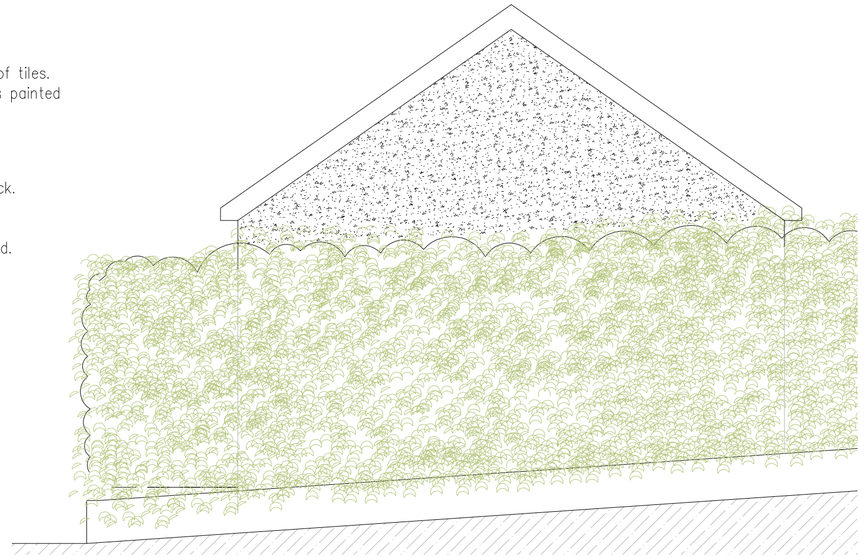

South West Elevation Scale 1:50

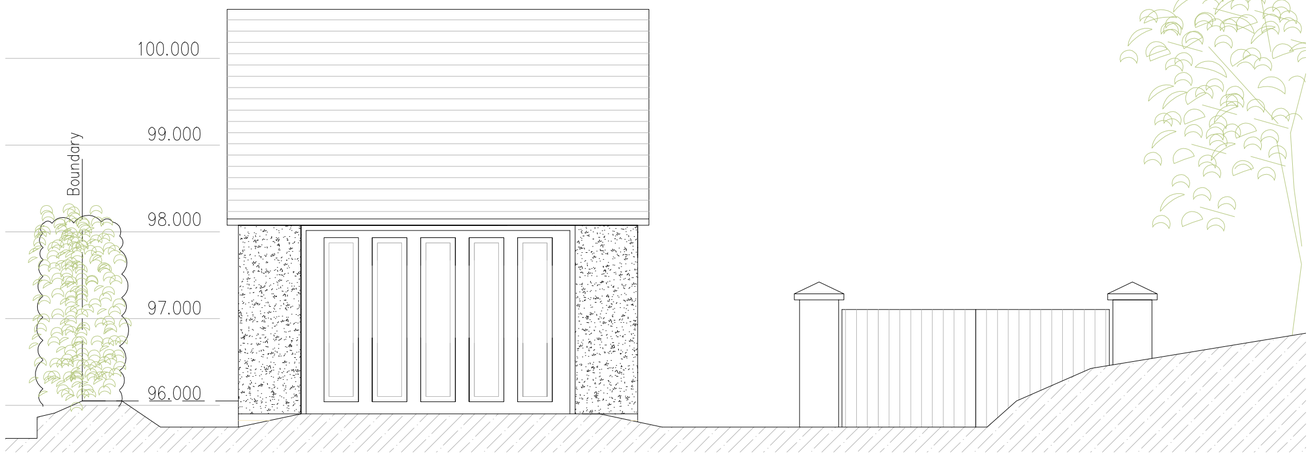

South East Elevation Scale 1:50

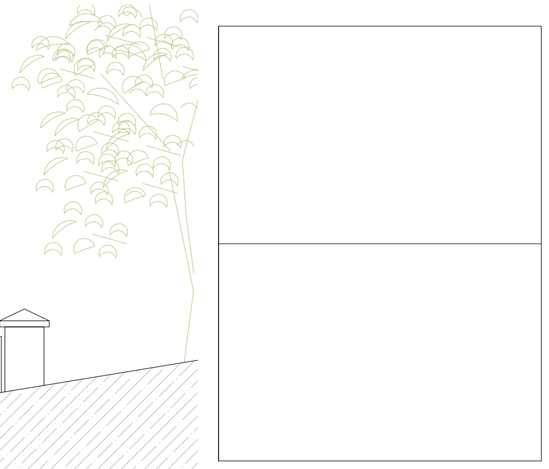

Roof Plan. Scale 1:50

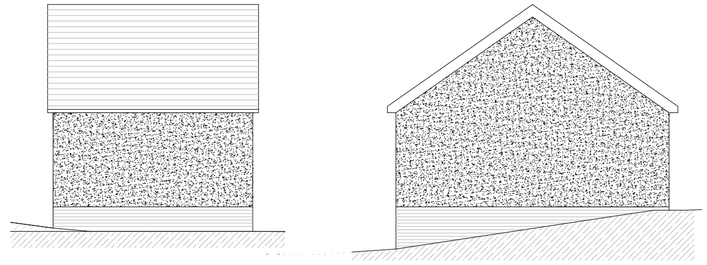

North West Elevation Scale 1:100

South West Elevation Scale 1:100

Rev.	Drawn	Comments.	Date

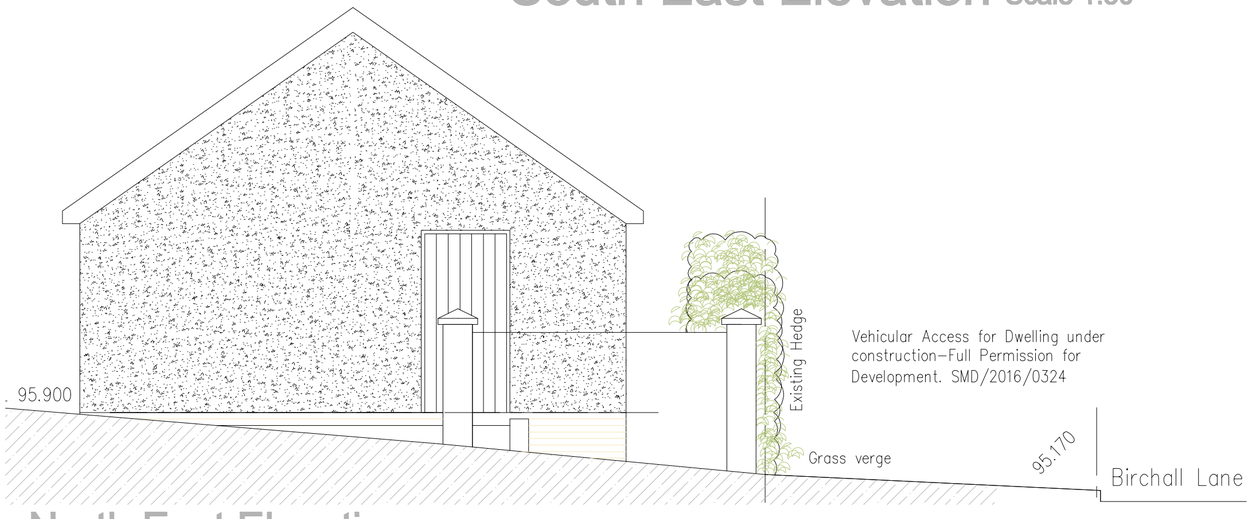

North East Elevation Scale 1:50

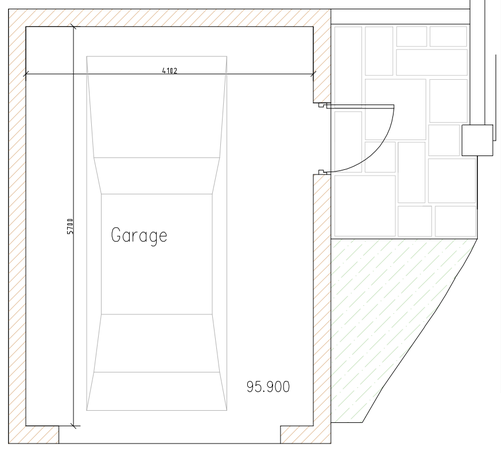

Floor Plan. Scale 1:50

Dwelling under construction–Full Permission for Development. SMD/2016/0324

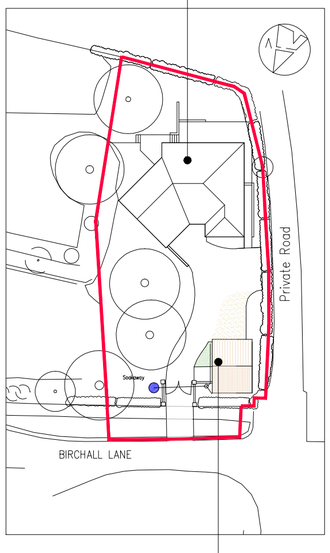

Proposed Detached Garage.

Site Plan. Scale 1:500

MAC
ARCHITECTURAL DESIGN LTD
Moorland House, 123 Moorland Road, Burslem, ST6 1JD.
T:01782 503302 E:admin@mac-arch.co.uk

Client:
Mrs K. Tudor Jackson

Project:
Proposed Garage on Land at Birchall House, Birchall Lane, Birchall, Nr Leek, Staffordshire, ST13 5RA.

Title:
Plans & Elevations.

Status:
Planning

Paper A2: Drawn: AC Bailey October 2018 Drawing Ref: 1598-01