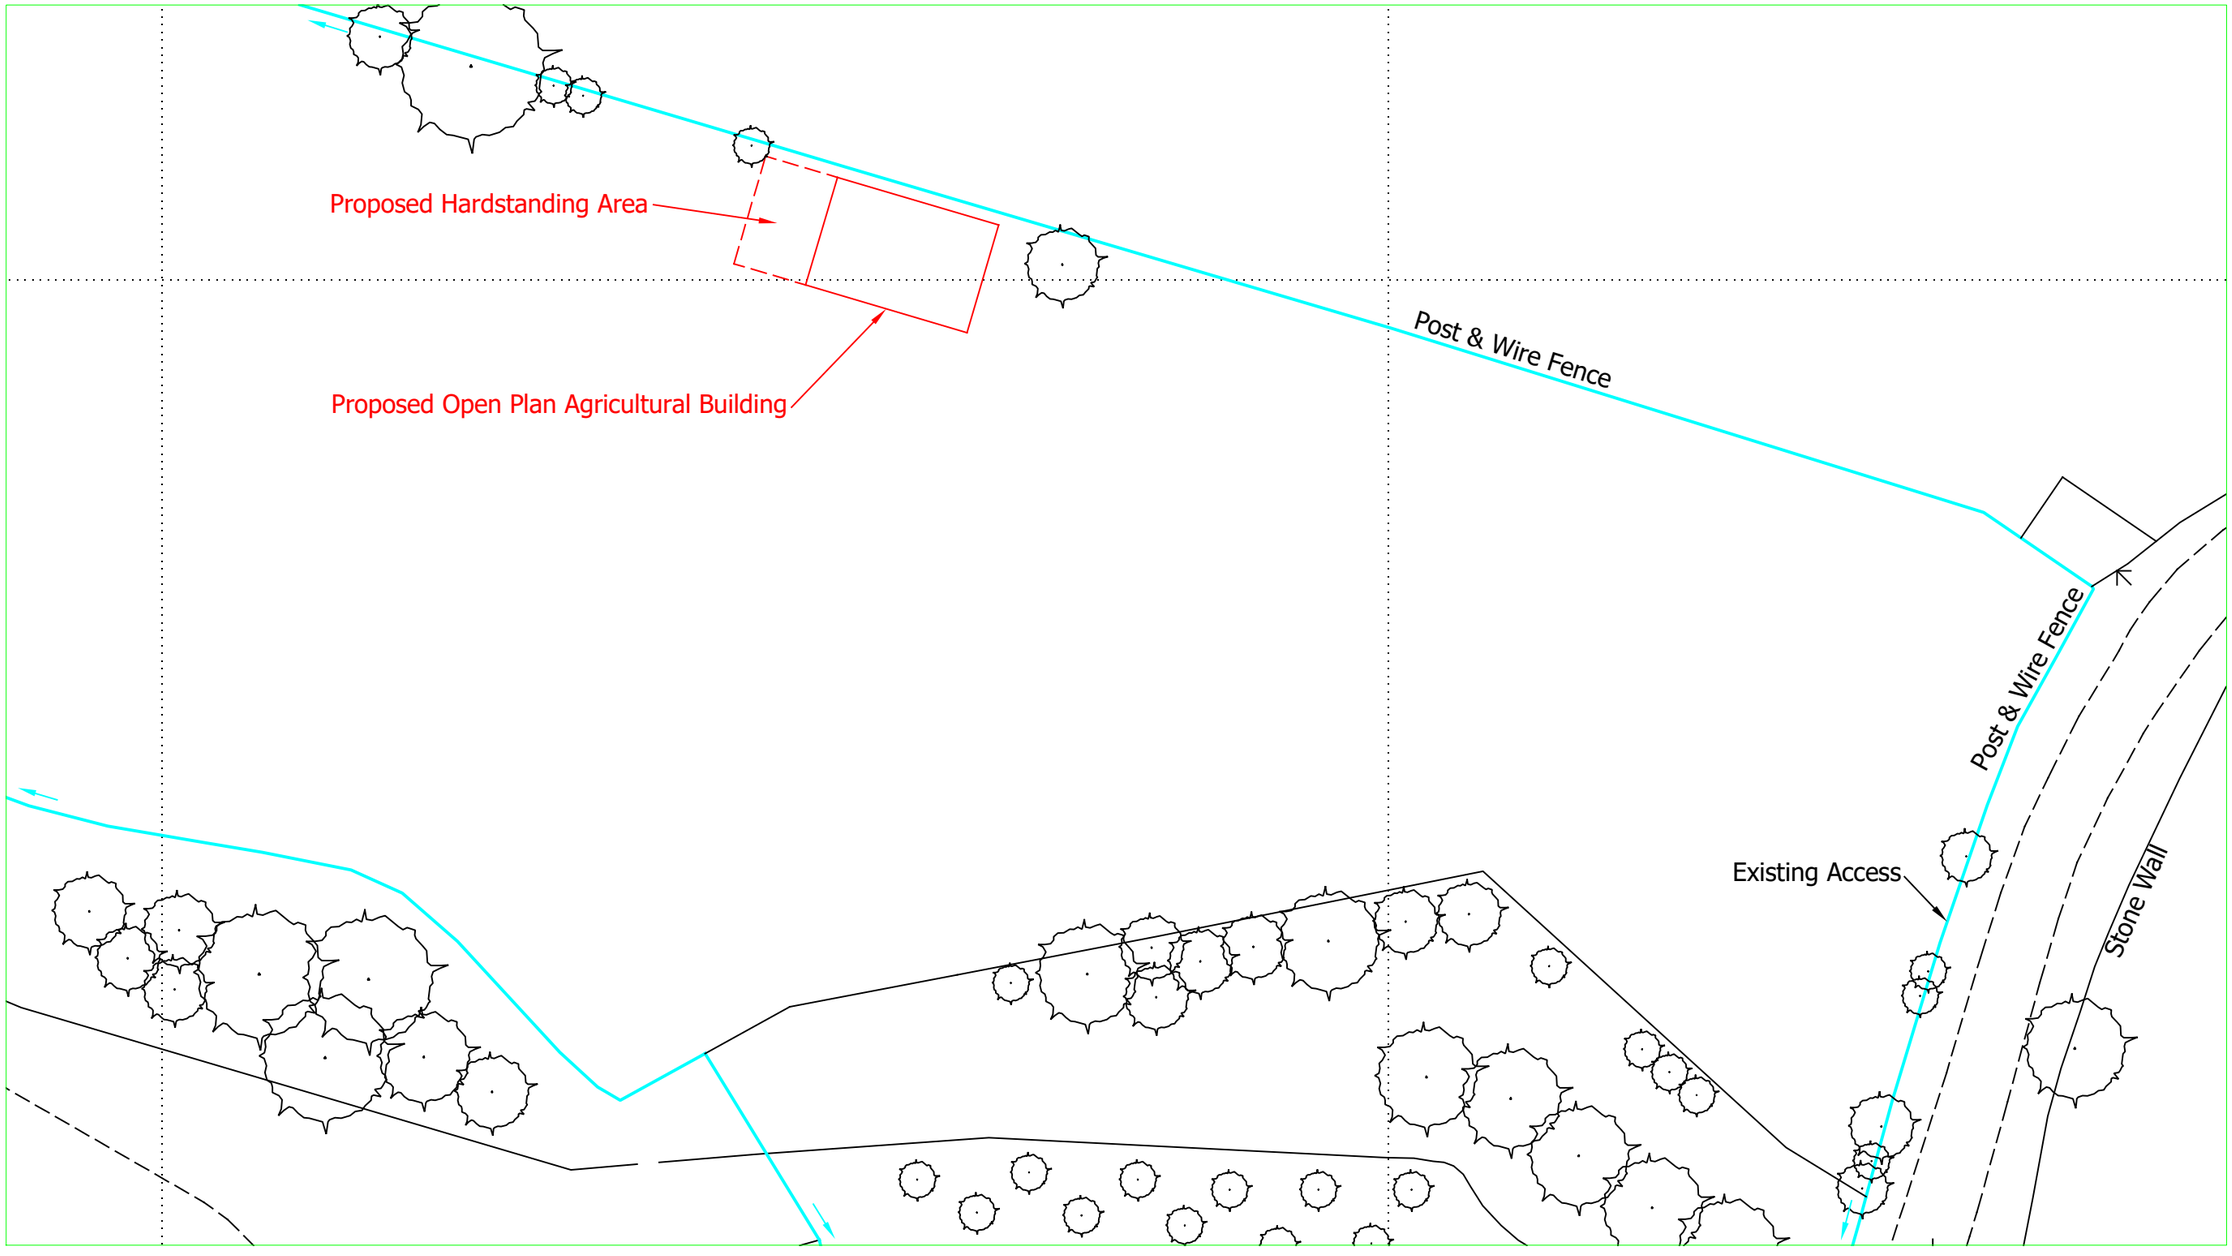

N
W E
S

Reproduced from Ordnance Survey digital map data, 1:2500 scale, by permission of Ordnance Survey on behalf of The Controller of Her Majesty's Stationery Office.
© Crown copyright. All rights reserved. Licence Number: 100005813

BAGSHAWS EST 1891
Land · Property · Livestock

Vine House, Ashbourne, Derbyshire. DE6 1AE
Telephone: 01335 342201 opt:2
www.bagshaws.com

Applicant:	Mr A Simpson Clough Head Cottage, Warslow, Buxton. SK17 0JS
Proposal:	Proposed Agricultural Building At Thorncliffe Bank, Thorncliffe. ST13 8UW
Scales: 1:500 @ A3	Detail: Block plan
Date: 6th November 2018	Drawing No. 14221-002