

1 L 0 Existing Ground Floor
1 : 100

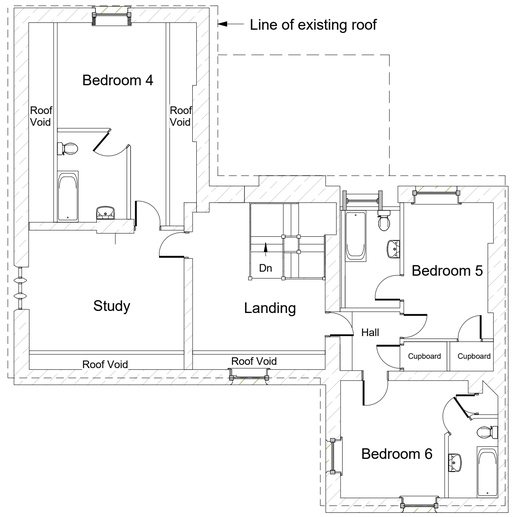

3 L 2 Existing Second Floor
1 : 100

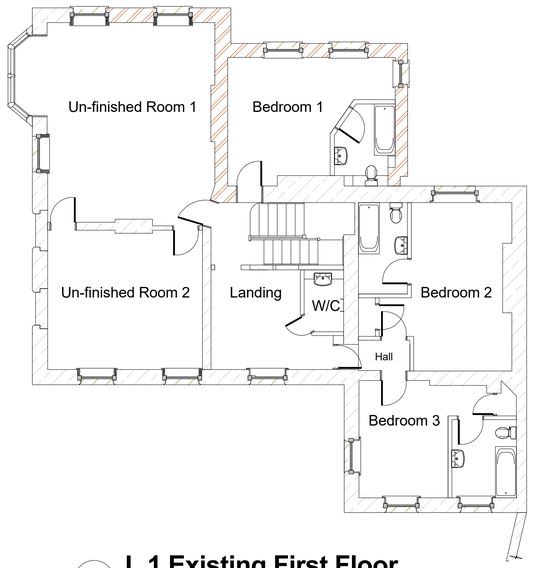

2 L 1 Existing First Floor
1 : 100

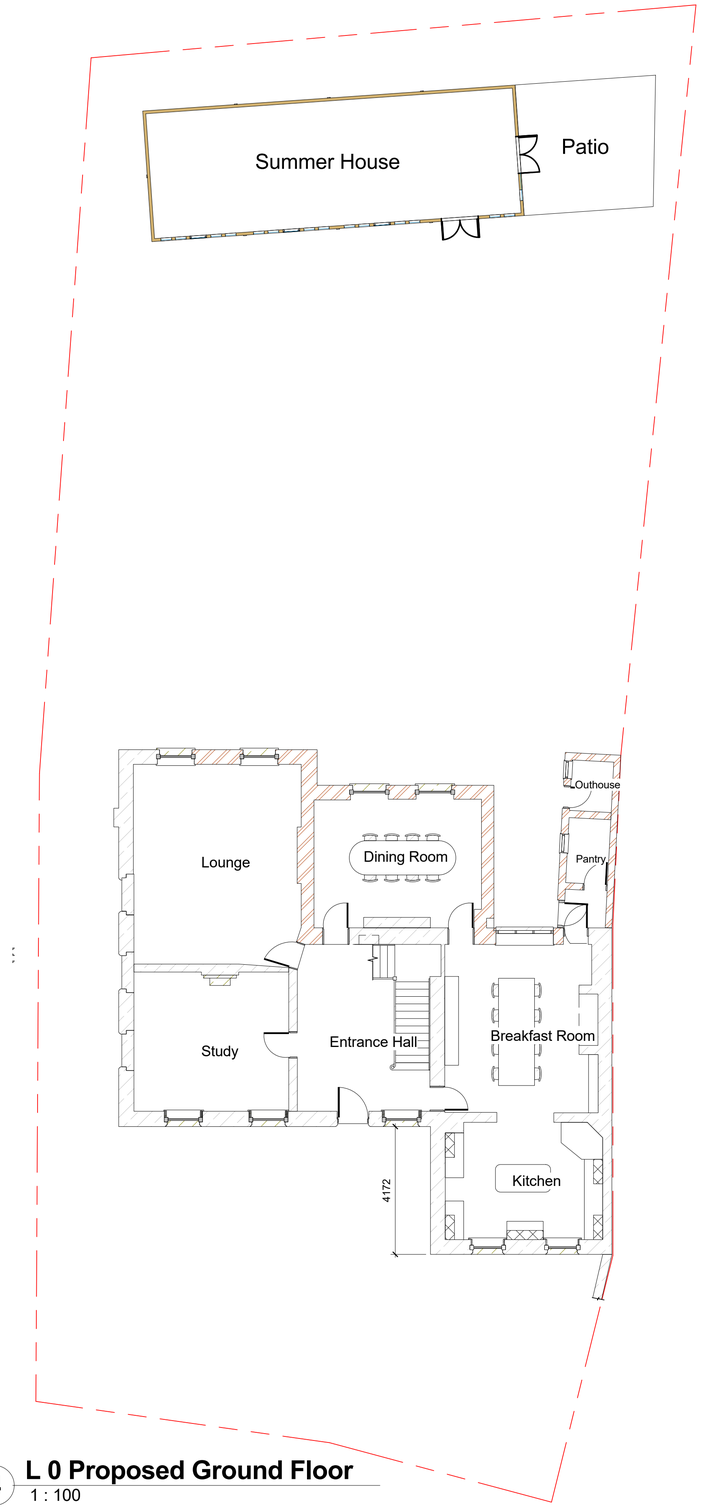

4 L 0 Proposed Ground Floor
1 : 100

North

WARNING:- THIS MAY BE A REDUCED SIZE PRINT, CHECK SCALES BELOW.

SCALE: 1 to 100

0 5m 10m

KIRK DEZIGNS
Holly Berry House, Main Road, Shavington, CW2 5DX
Tel: 01270 652436
email: office@kirkdezigns.com

These drawings are to be used for planning and design purposes only.

There use is restricted to a visual representation, they are not to be used as a reference or guide to constructing the depicted work. No guarantee is implied or given to the requirements of materials or building regulation compliance within these drawings.

For full construction details, refer to building regulation drawings only.

Do not scale from this drawing unless for planning purposes.

All sizes shown in millimetres.

No reproduction of these plans and related documentation is permitted without the written consent of the author and full payment has been received.
©Copyright Kirk DeZigns Ltd 2018

No.	Description	Date

Mr W Cawthorne and Mr K Kennedy
St Edwards Vicarage
6 Church Street
Leek
Staffordshire
ST13 6AB

Project Number 1808159

Date	Issue Date
Drawn by	G.K.
Validated	A.K.
Title: Floor Plans	
A101-A1	Scale 1 : 100