



Location Plan 1:1250

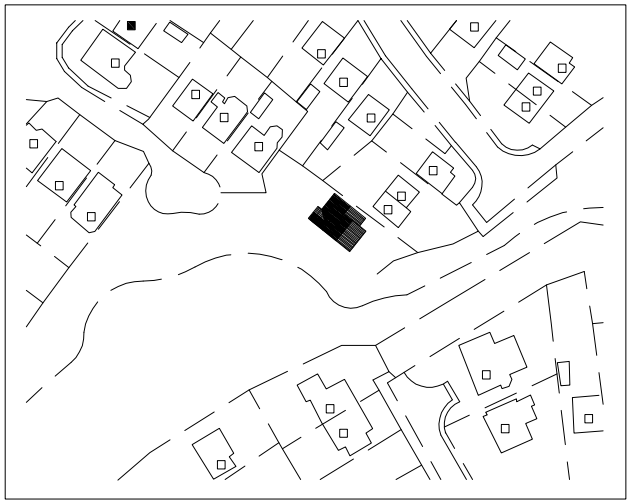

Site Plan 1:500

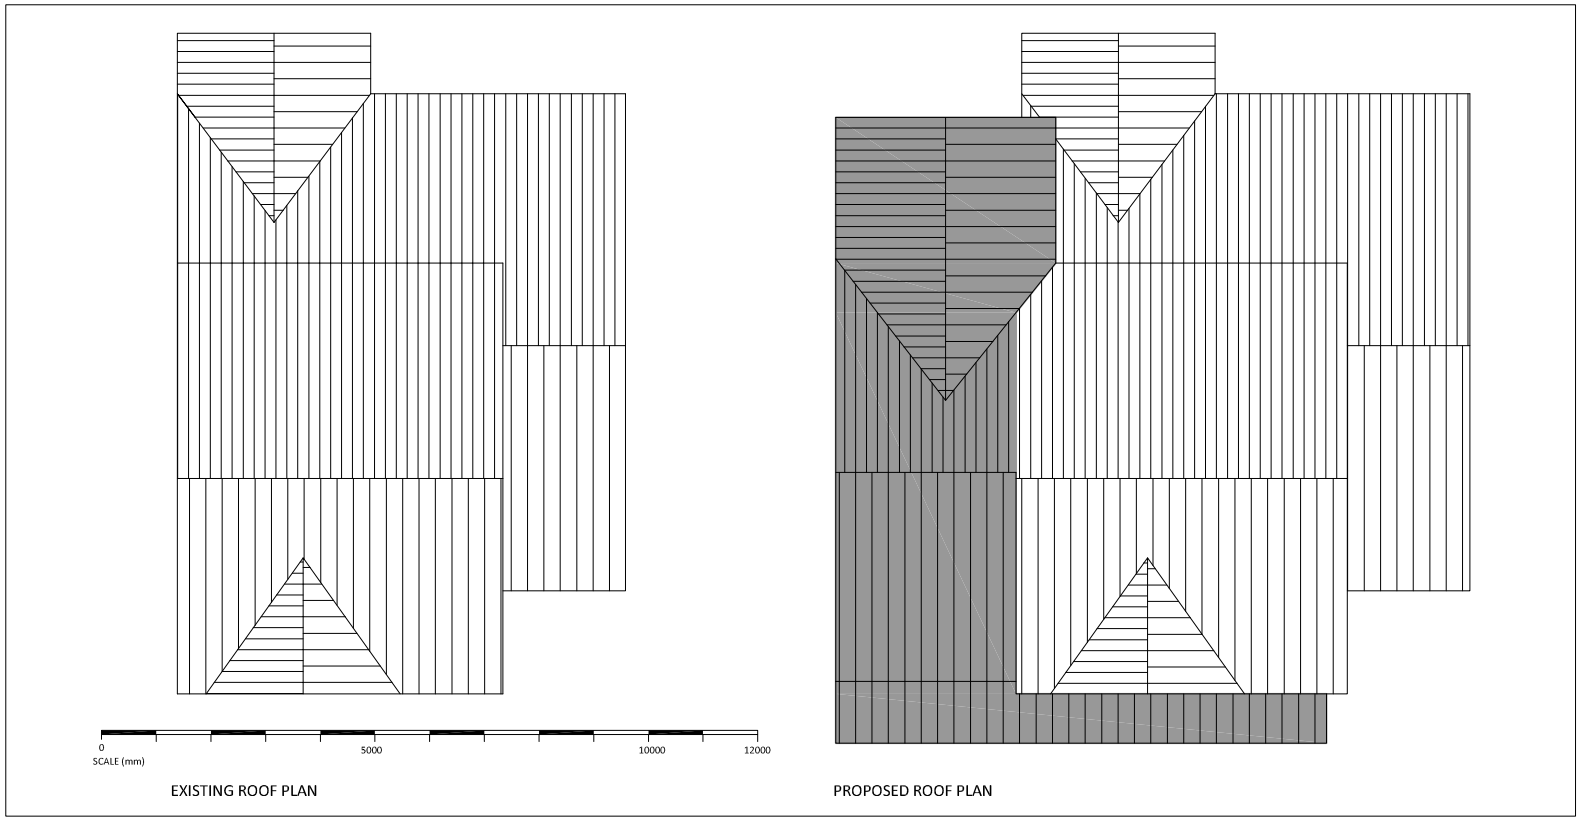

Roof Plan 1:100

FOR PLANNING APPLICATION

Client & Address

Mr Ian Higginbottom
22 Chelsea Close
Biddulph
Staffordshire
ST8 6UA

Drawing

Location Plan
Site Plan
Existing/Proposed Roof

Job MJC-144

Sheet 02

Date 06-02-2010

Scale Varies @A3