

PRINCIPAL ELEVATION FROM SOUTH 1:100



SIDE ELEVATION FROM EAST 1:100



REAR ELEVATION FROM NORTH 1:100

FIRST FLOOR PLAN 1:100

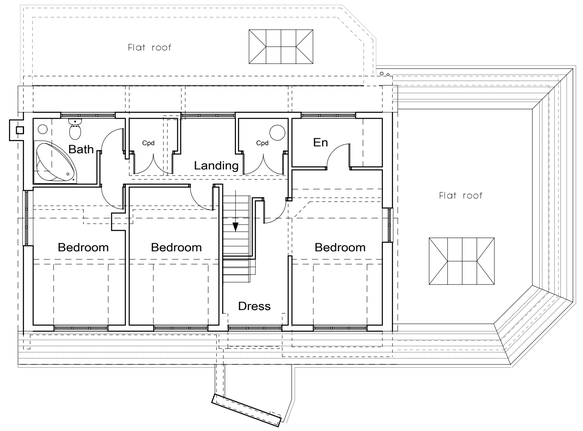



SIDE ELEVATION FROM WEST 1:100



SITE LAYOUT PLAN 1:500

0 5m 10m 20m
Scale 1:500

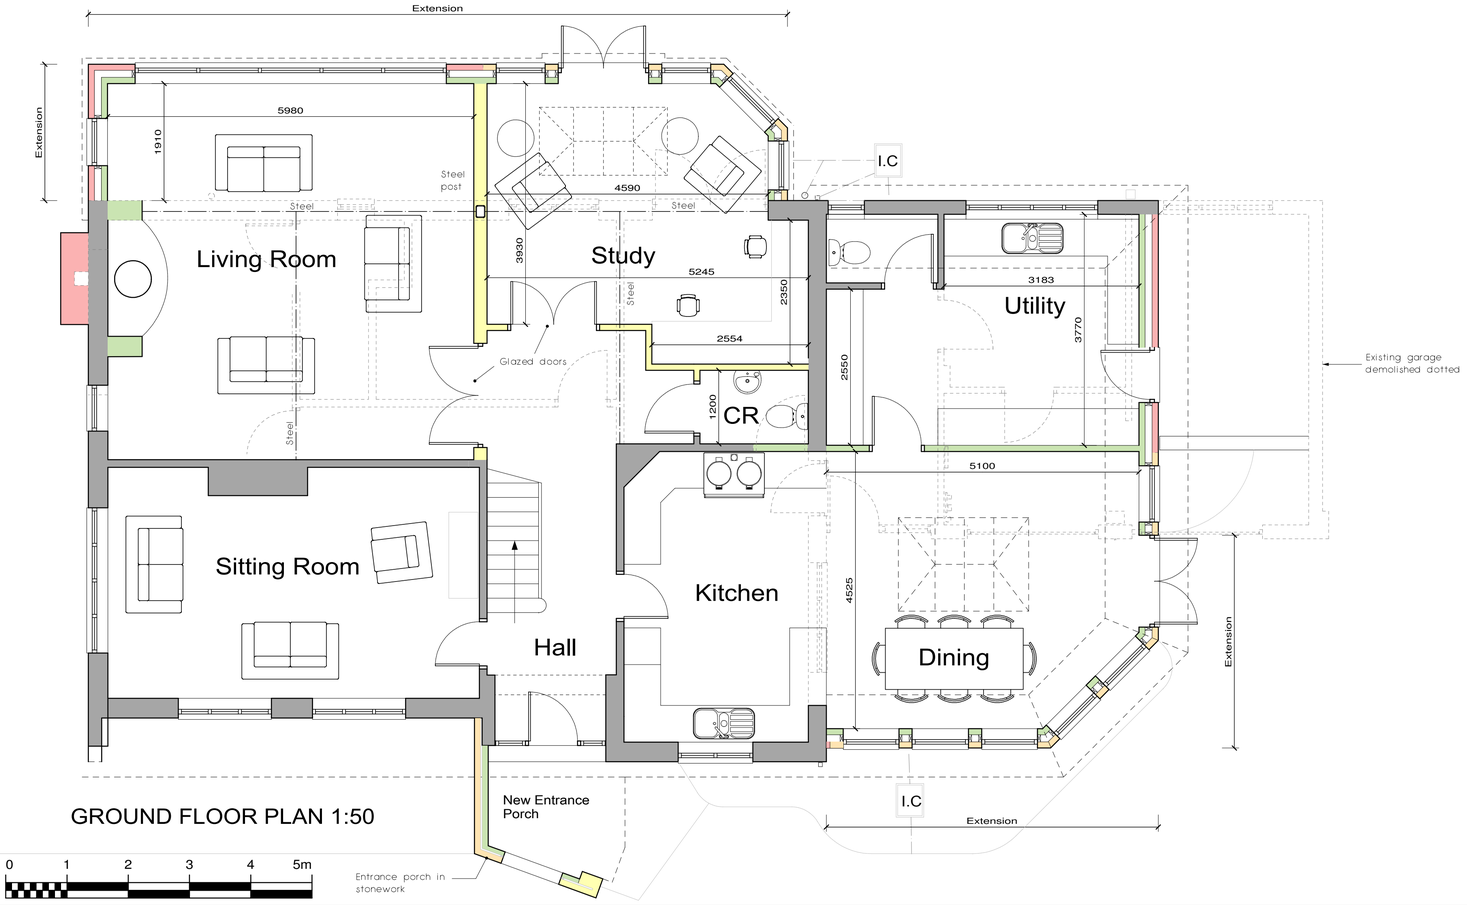

GROUND FLOOR PLAN 1:50

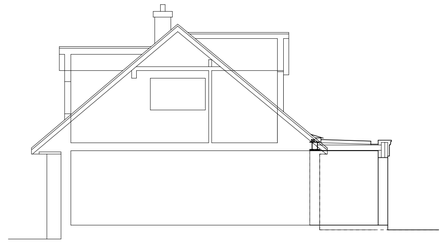

SECTION 1:100

A	26/10/18	Amended
B	07/11/18	Amended
C	15/11/18	Amended

Revisions

Client

Mr & Mrs K Clayton

Contract

Copper Beeches
Caverswall
Stoke on Trent
ST11 9EE

Drawing Title

PROPOSED ALTERATIONS & EXTENSIONS

Date	18-06-18	Contract Number	5667
Scale	1:50, 1:100, 1:1250 @A1		
Drg. no.	5667-002	Revision Suffix	A B C

ellis•hillman partnership
Chartered Architects
Holly Lodge, Silverdale Road, Wolstanton,
Newcastle, Staffs. ST5 8BQ
Telephone: 01782 633116
FAX: 01782 717487
E-mail : admin@ellishillmanpartnership.co.uk