
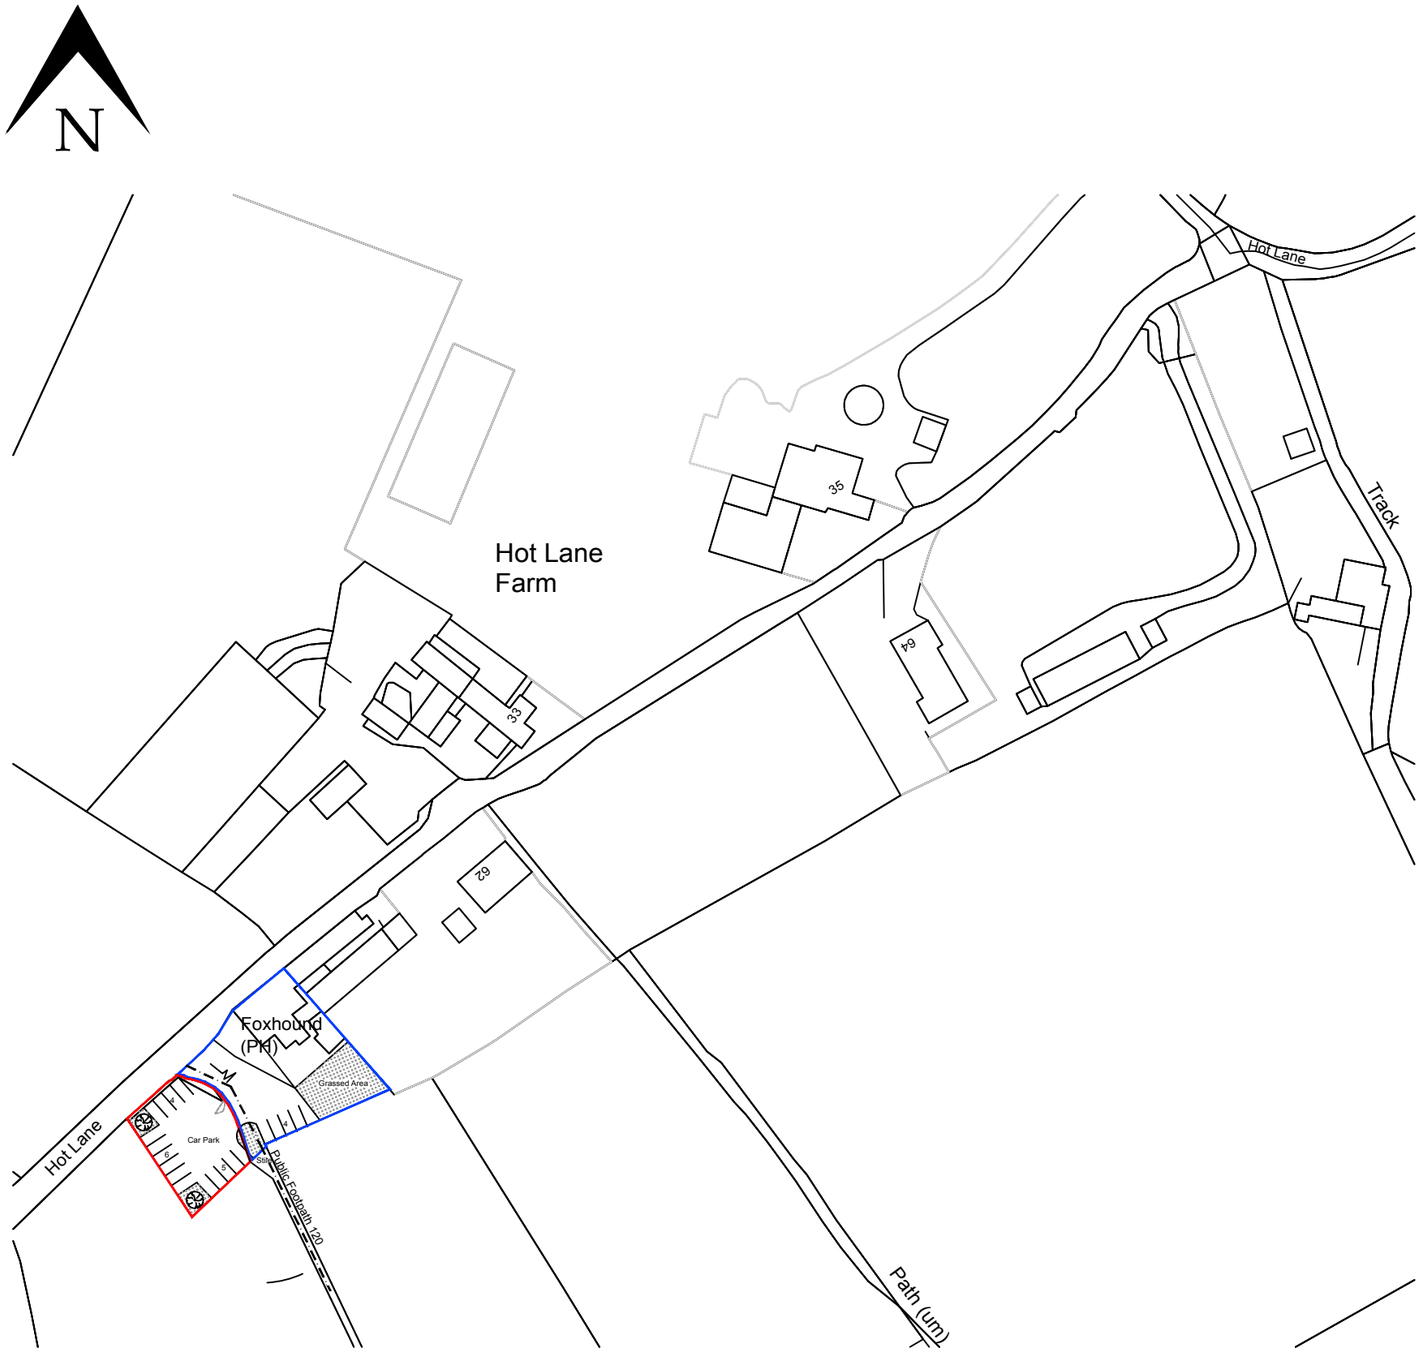


PROPOSED LOCATION PLAN 1:1250

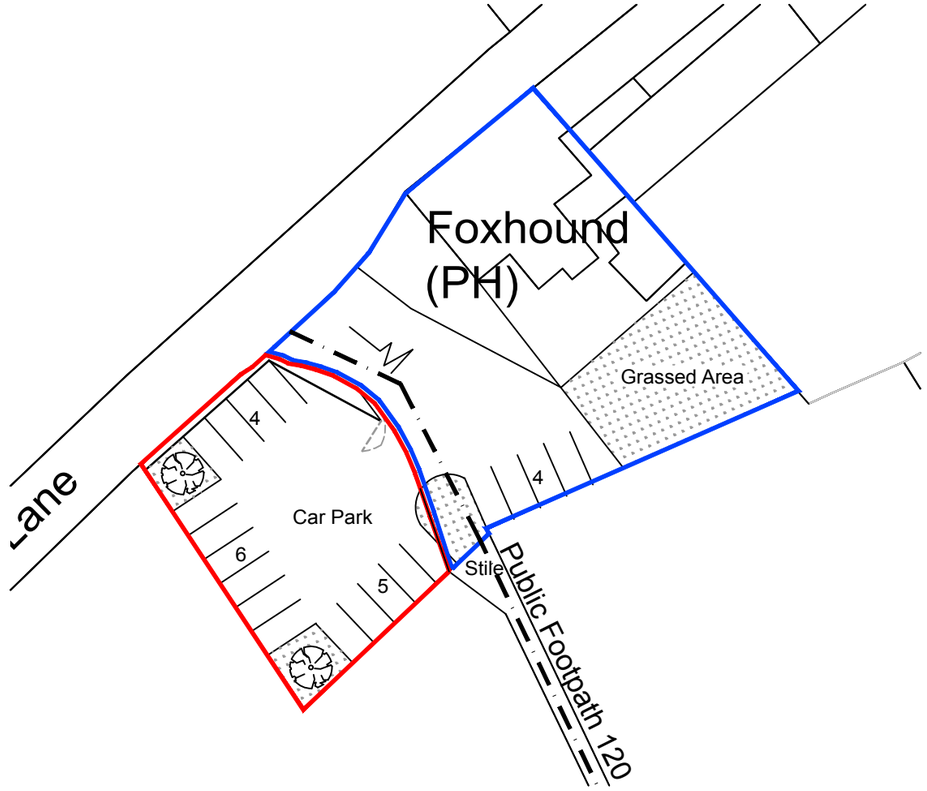

PROPOSED SITE PLAN 1:500

FOREFRONT
DEVELOPMENT CONSULTING
4 Ridge House, Ridge House Drive, Festival Park, S-O-T. ST1 5SJ
Office 01782 216912 WWW.FOREFRONTDC.UK

CLIENT

THE PICKLEJAR LTD

PROJECT

Proposed relocation of existing car part at The Foxhound Public House, Hot Lane, Biddulph Moor. ST8 7JT

TITLE

Proposed Site/Location Plans
OS Licence - 0100031673

SCALE	DRAWN
1:500 / 1:1250 @ A3	ATG
DRG NO.	DATE
18-125-03	02 / 05 / 18

REV.	DESCRIPTION	DATE
A	Public footpath extended	28-06-18

The contents of this drawing are the copyright of Forefront Development Consulting .