Copyright of this drawing is vested in the Architect and it must not be copied or reproduced without consent. Figured dimensions only are to be taken from this drawing. All contractors must visit the site and be responsible for taking and checking all dimensions relative to their work. Hewitt&Carr Architects Ltd are to be advised of any variation between drawings and site conditions.
CLIENTS AJE ADVISED TO CLARIFY DIMENSIONS WITH THE ARCHITECT PRIOR TO SETTING OUT AND NOT TO SCALE FROM THE DRAWING

Rev.	Drawn	Comments	Date
A	KEW	Bin storage added	Sept 18

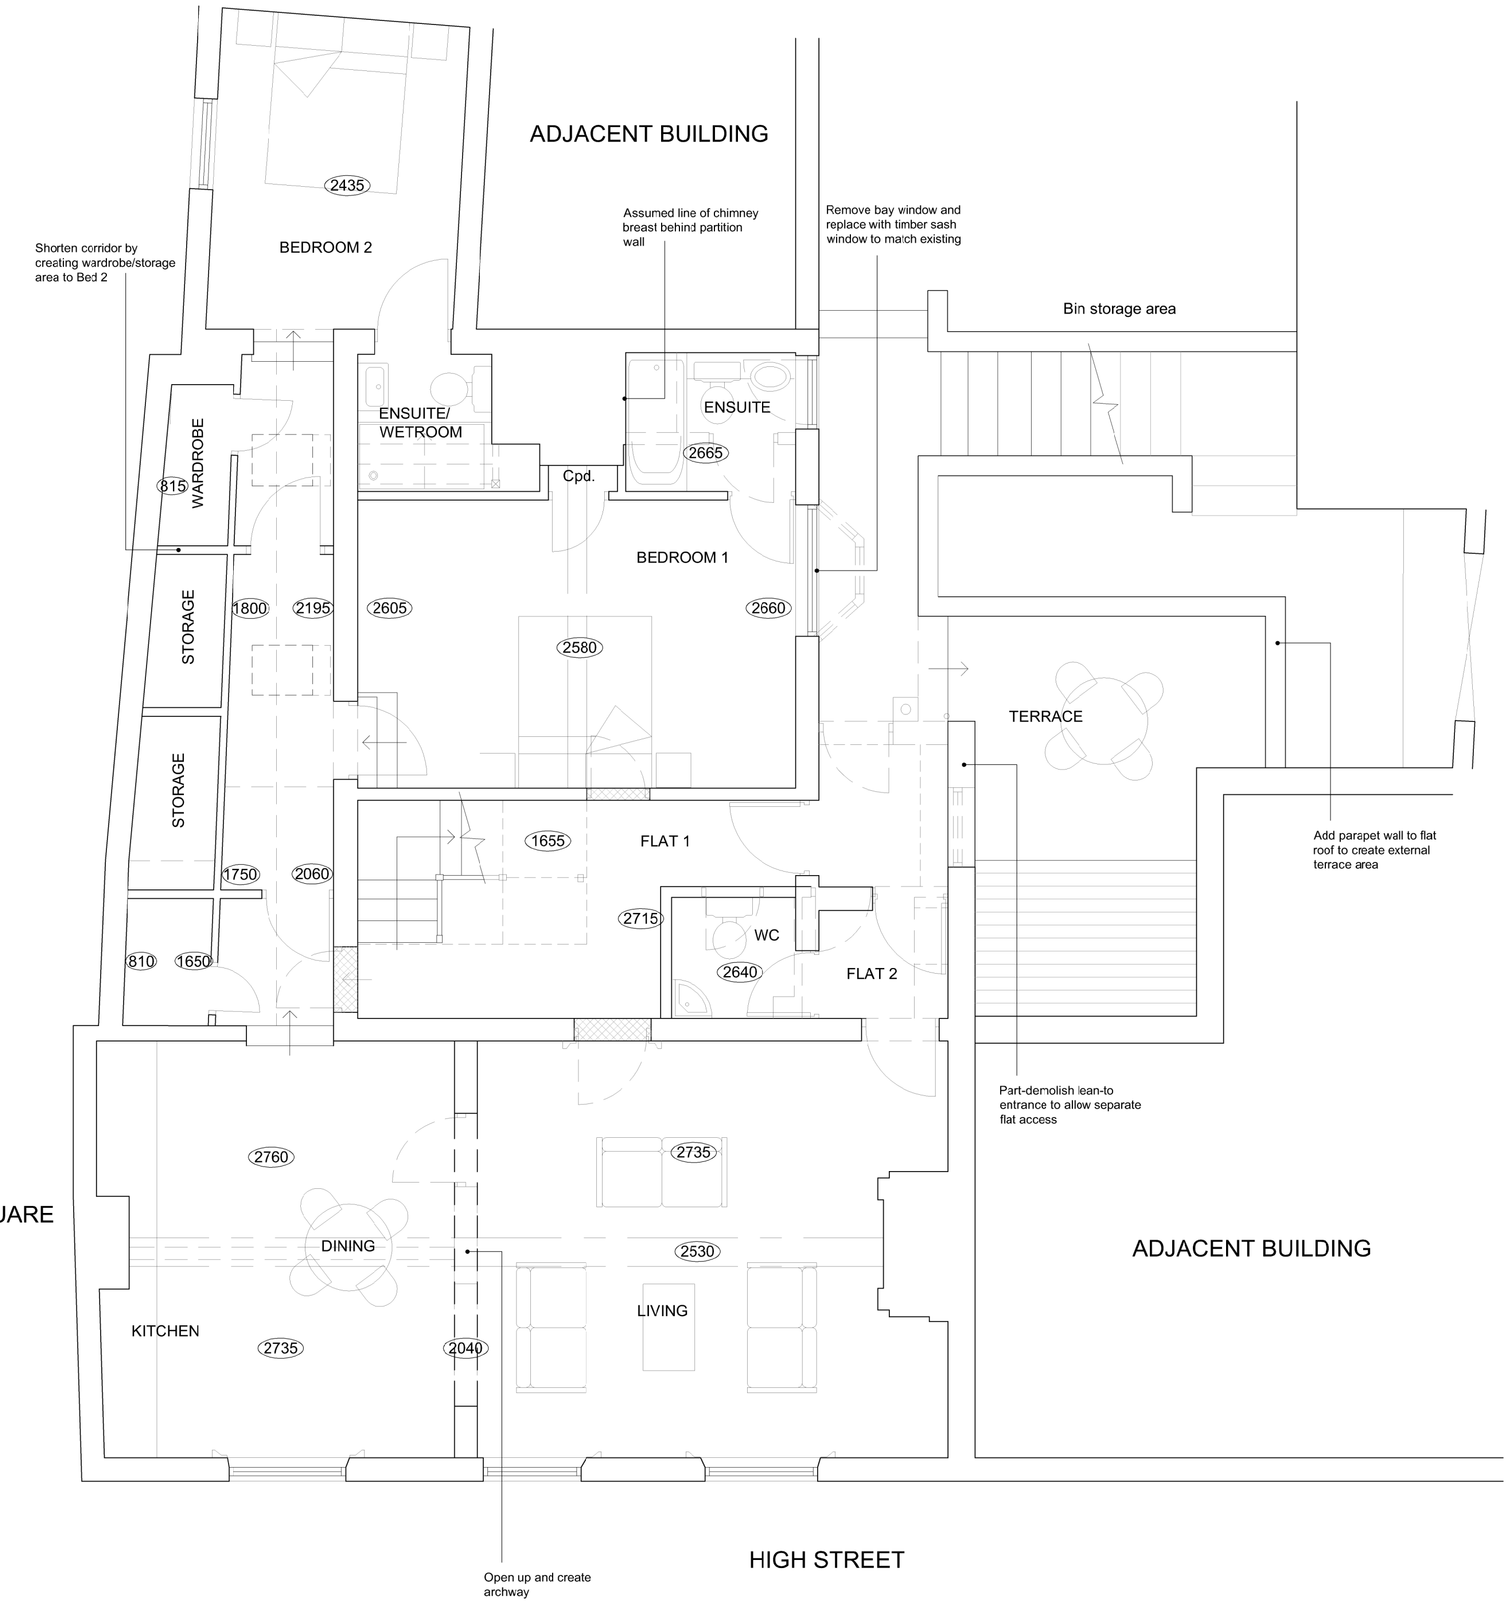

FIRST FLOOR PLAN 1:50

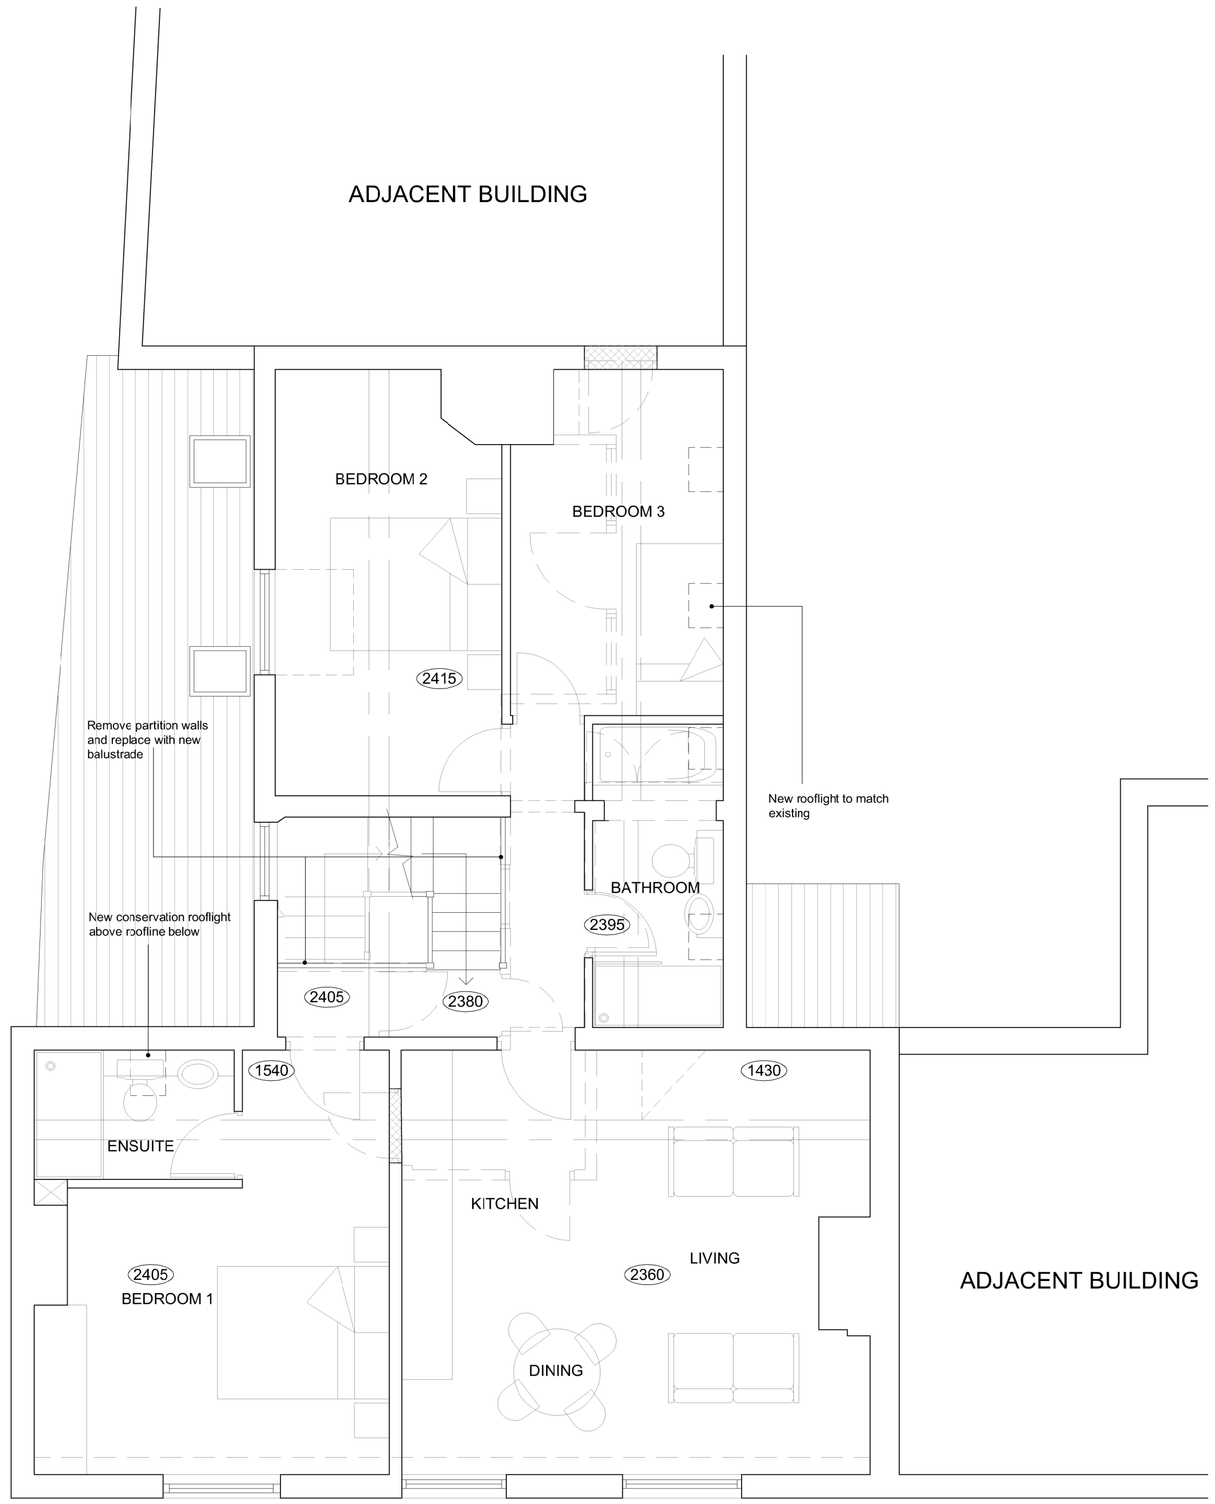

SECOND FLOOR PLAN 1:50

Hewitt&Carr Architects
A: 2-4 Cross Street I Cheadle I Staffordshire I ST10 1NP
T: 01538 756888
E: enquiries@hcarchitects.co.uk
W: www.hcarchitects.co.uk

Client
ACB Phoenix

Project
Conversion of upper floors into residential accommodation

Title
Plans as Proposed

PLANNING

Status
Planning

Date May 2018 Drawn HM/KEV

Scale @A1 As stated Checked

Project No 00625 Drawing No. AL(0)03 Rev A

File Ref: H:\REF