

Copyright of this drawing is vested in the Architect and it must not be copied or reproduced without consent. Figured dimensions only are to be taken from this drawing. All contractors must visit the site and be responsible for taking and checking all dimensions relative to their work. Hewitt&Carr Architects Ltd are to be advised of any variation between drawings and site conditions.
CLIENTS ARE ADVISED TO CLARIFY DIMENSIONS WITH THE ARCHITECT PRIOR TO SETTING OUT AND NOT TO SCALE FROM THE DRAWING


Rev.	Drawn	Comments	Date

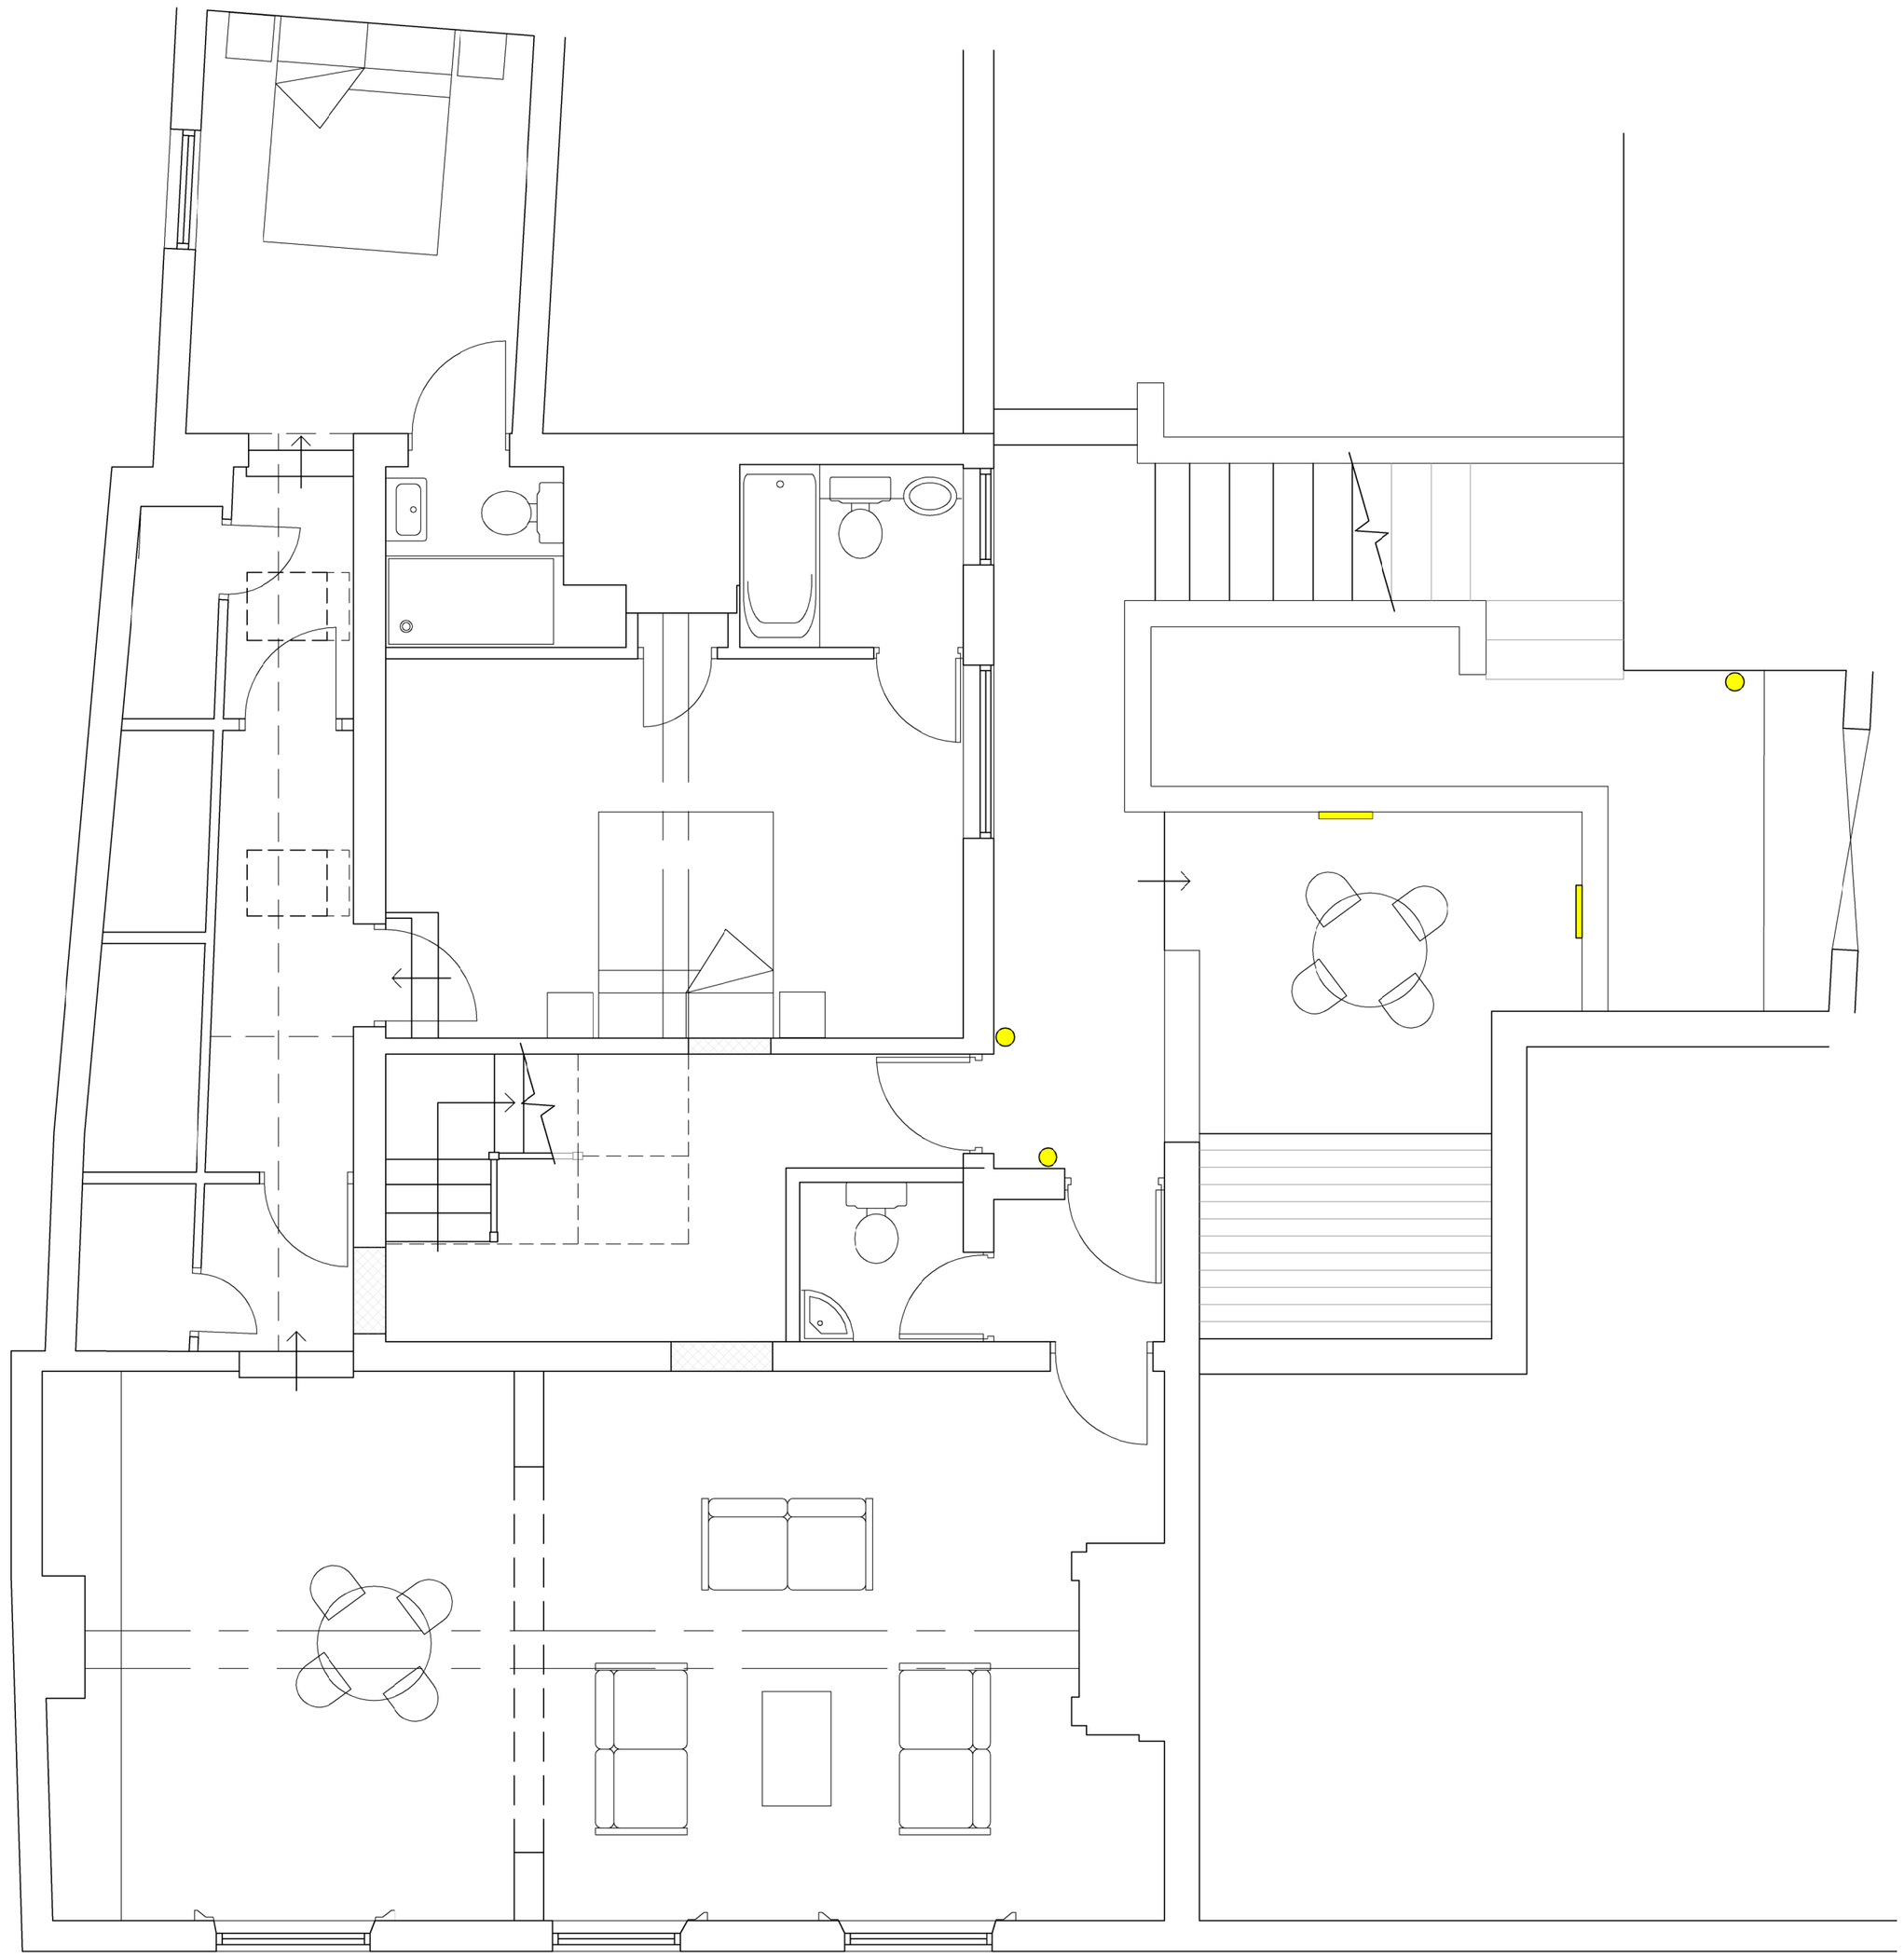

FIRST FLOOR PLAN 1:50

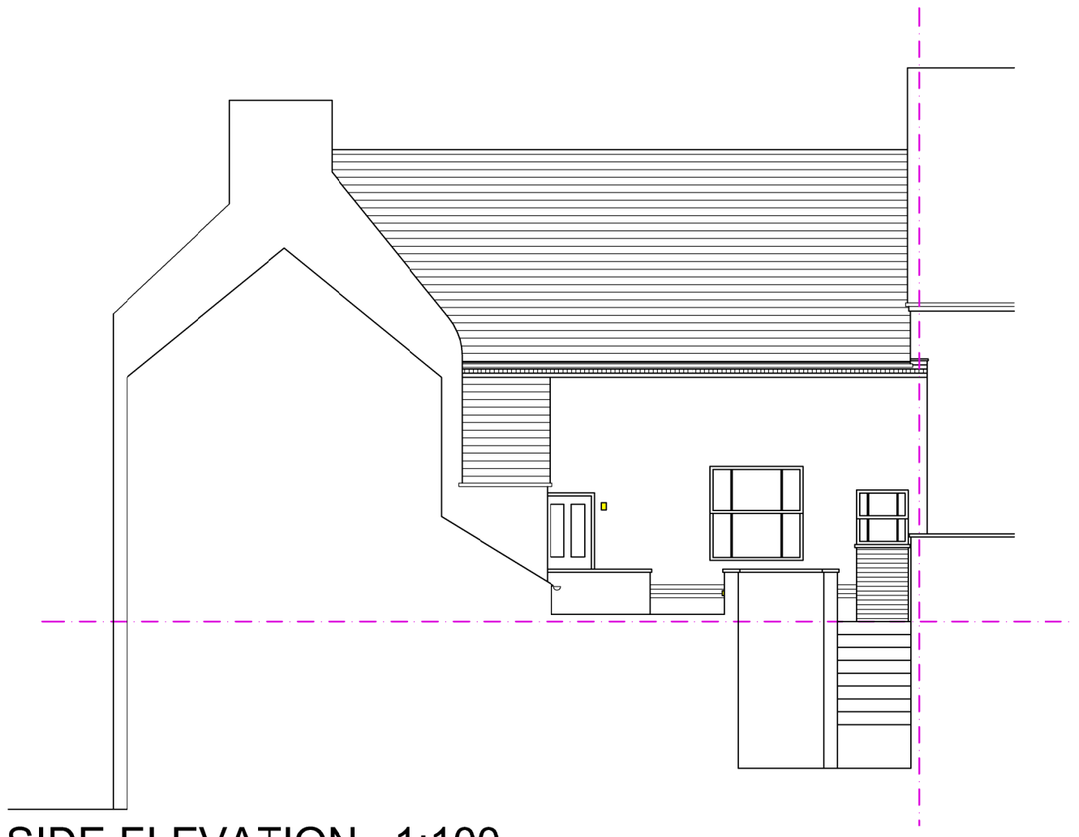

SIDE ELEVATION 1:100

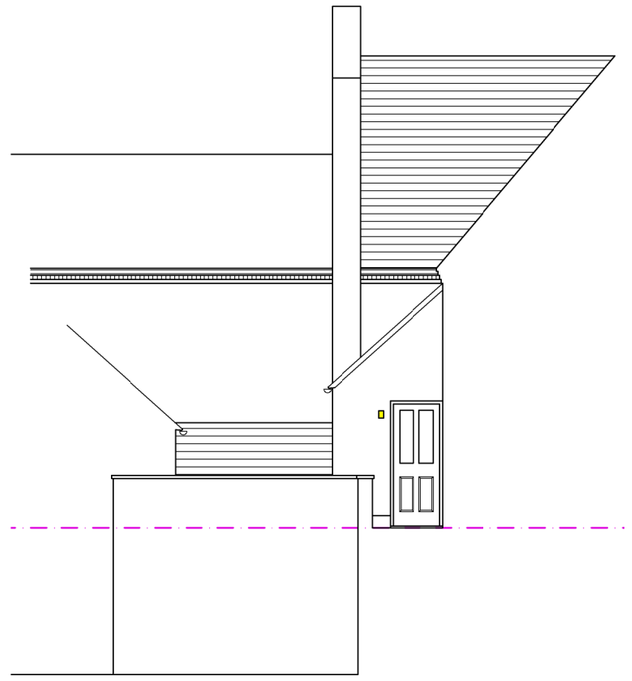

REAR ELEVATION 1:100

Key

External Light Type 1 :
Endon Severus Warm White LED Outdoor Wall Light - Horizontal

External Light Type 2 :
Searchlight Coastal Outdoor Wall Light - Black

Hewitt&Carr Architects
A: DaisyBank House I 17-19 Leek Road I Cheadle I ST10 1JE
T: 01538 756888
E: enquiries@hcarchitects.co.uk
W: www.hcarchitects.co.uk

Client
ACB Phoenix

Prcject
Conversion of upper floors into residential accommodation

Title
Proposed External Lighting

PLANNING

Status
Planning

Date NOV 2018 Drawn BVC

Scale @A2 As Stated Checked

Prcject No 00625 Drawing No. AL(0)05 Rev

File Ref: H:\