

Copyright of this drawing is vested in the Architect and it must not be copied or reproduced without consent. Figured dimensions only are to be taken from this drawing. All contractors must visit the site and be responsible for taking and checking all dimensions relative to their work. Hewitt&Carr Architects Ltd are to be advised of any variation between drawings and site conditions.
CLIENTS ASE ADVISED TO CLARIFY DIMENSIONS WITH THE ARCHITECT PRIOR TO SETTING OUT AND NOT TO SCALE FROM THE DRAWING


Rev.	Drawn	Comments	Date

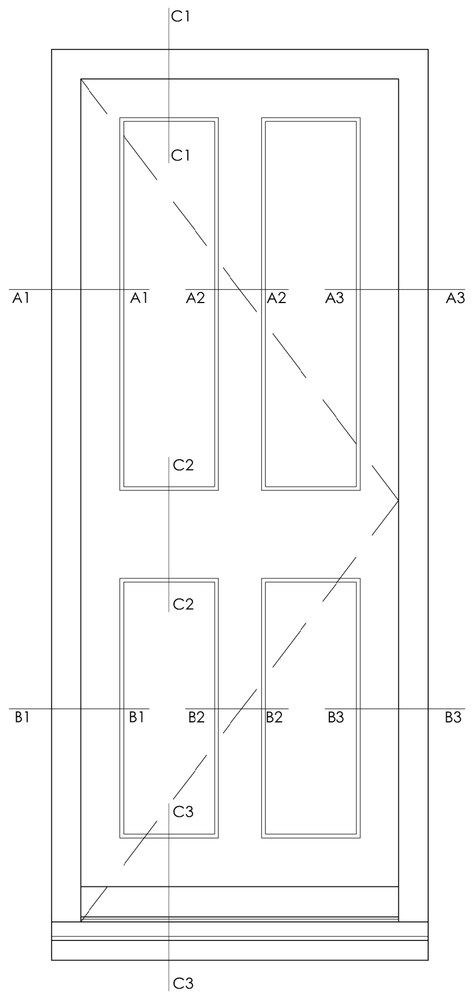


Flat 1 Front Door Scale 1:10

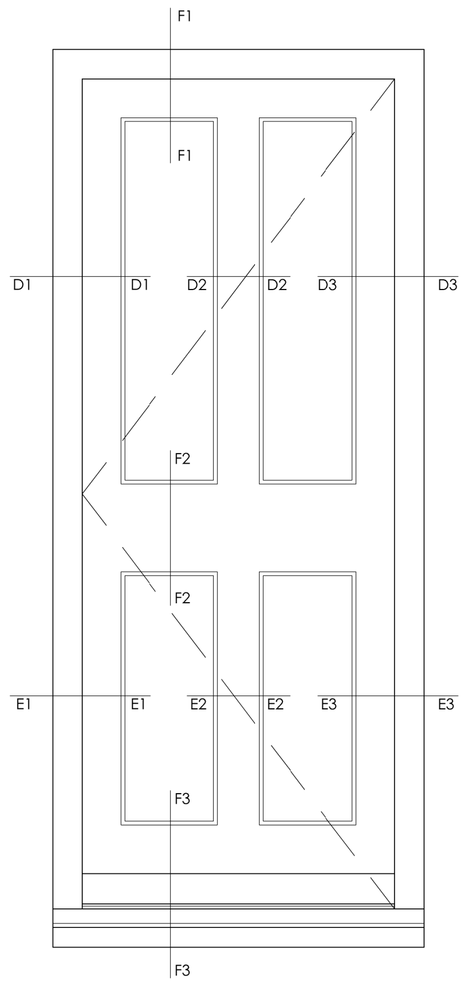


Flat 2 Front Door Scale 1:10

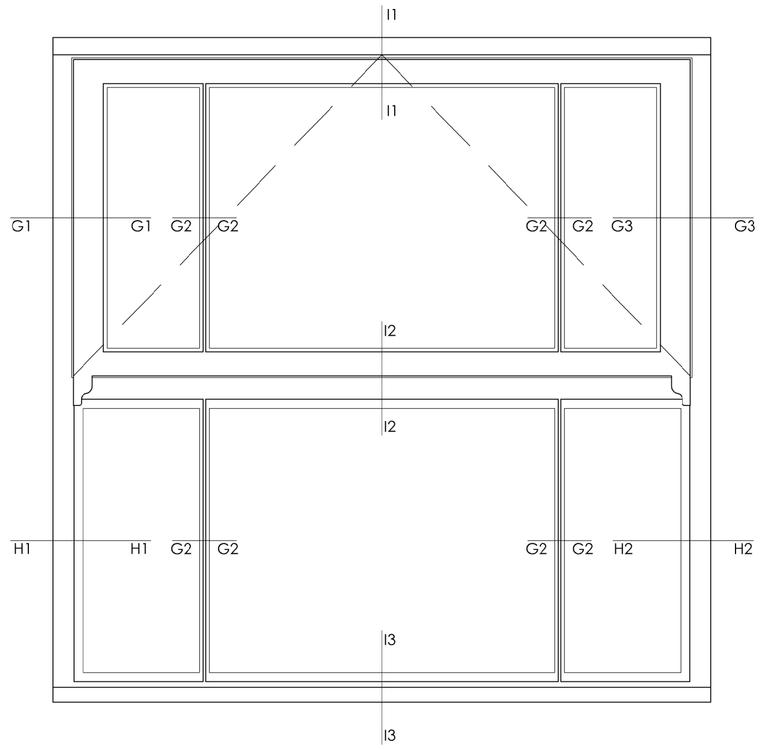

Flat 1 Bedroom Window
Scale 1:10

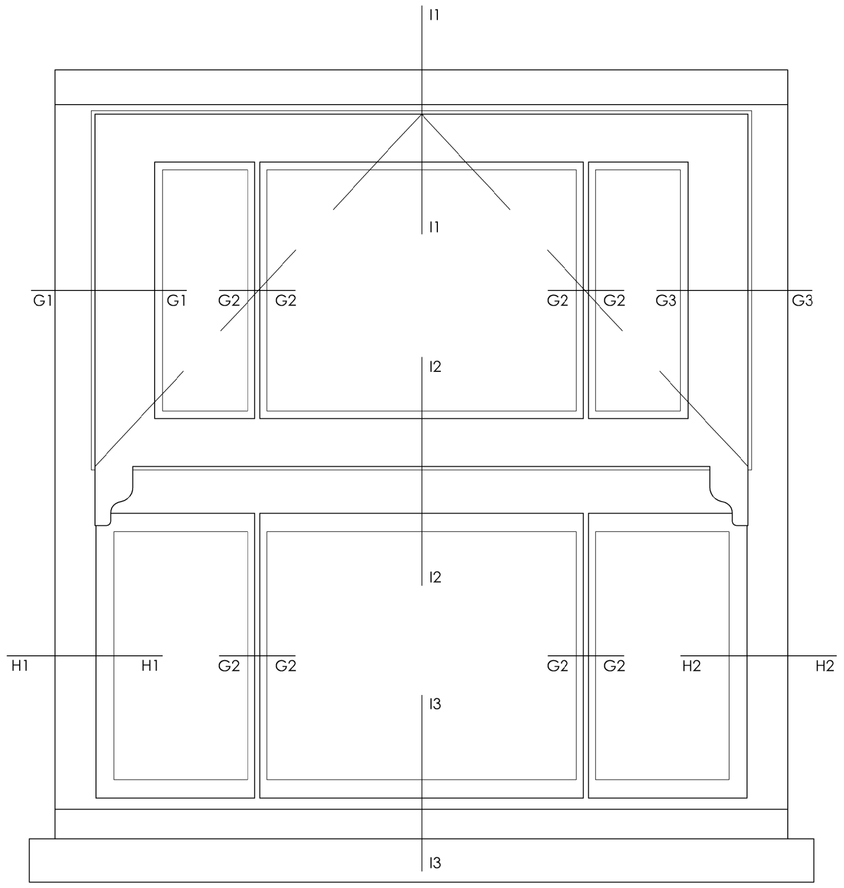


Flat 1 En Suite Window
Scale 1:5

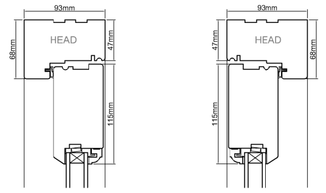

Detail C1
Scale 1:5


Detail F1
Scale 1:5

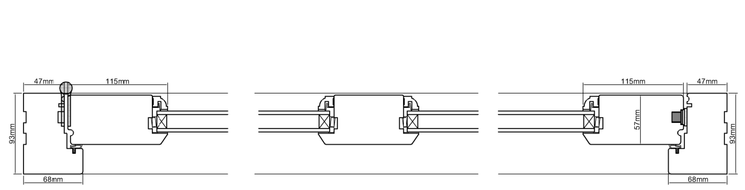


Detail A1
Scale 1:5

Detail A2
Scale 1:5


Detail A3
Scale 1:5

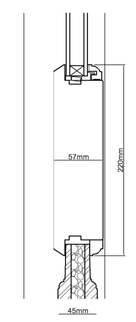


Detail C2
Scale 1:5

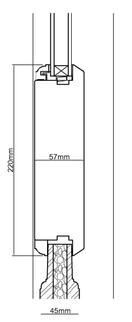


Detail F2
Scale 1:5

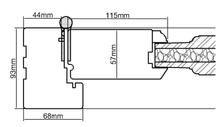


Detail B1
Scale 1:5

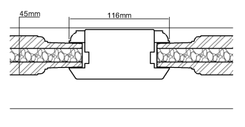


Detail B2
Scale 1:5

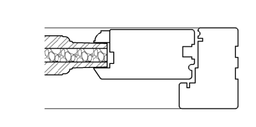


Detail B3
Scale 1:5

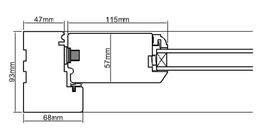


Detail D1
Scale 1:5

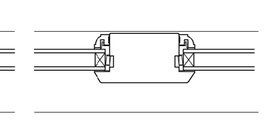


Detail D2
Scale 1:5

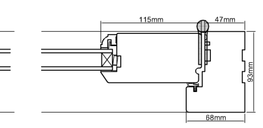


Detail D3
Scale 1:5

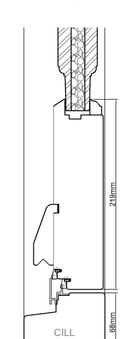


Detail C3
Scale 1:5

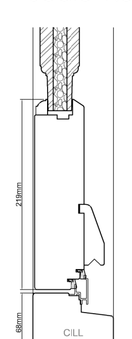


Detail F3
Scale 1:5

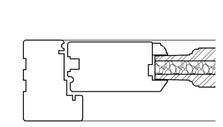


Detail E1
Scale 1:5

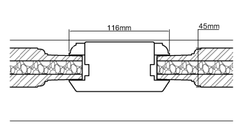


Detail E2
Scale 1:5

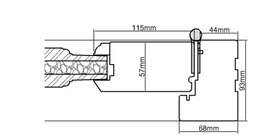


Detail E3
Scale 1:5

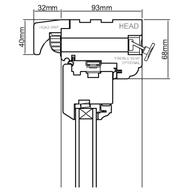


Detail I1
Scale 1:5

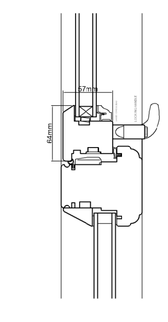


Detail I2
Scale 1:5

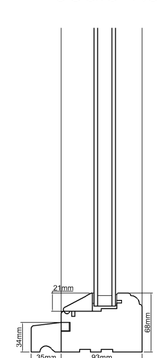


Detail I3
Scale 1:5

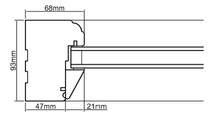


Detail H1
Scale 1:5

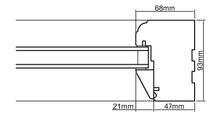


Detail H2
Scale 1:5

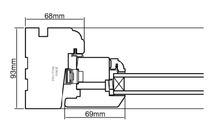

Detail G1
Scale 1:5

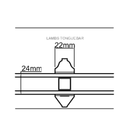

Detail G2
Scale 1:5

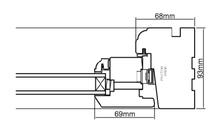

Detail G3
Scale 1:5

Please Note : Window and Door designs
by Mumford & Wood

Hewitt&Carr Architects
A: 2-4 Cross Street I Cheadle I Staffordshire I ST10 1NP
T: 01538 756888
E: enquiries@hcarchitects.co.uk
W: www.hcarchitects.co.uk

Client
ACB Phoenix

Project
Conversion of upper floors into residential accomodation

Title
Joinery Details

Status
Planning

Date NOV 2018 Drawn BVC

Scale @A1 As Stated Checked

Project No 00625 Drawing No. AL(0)06 Rev

File Ref: H:\REF