2 Linnet Way

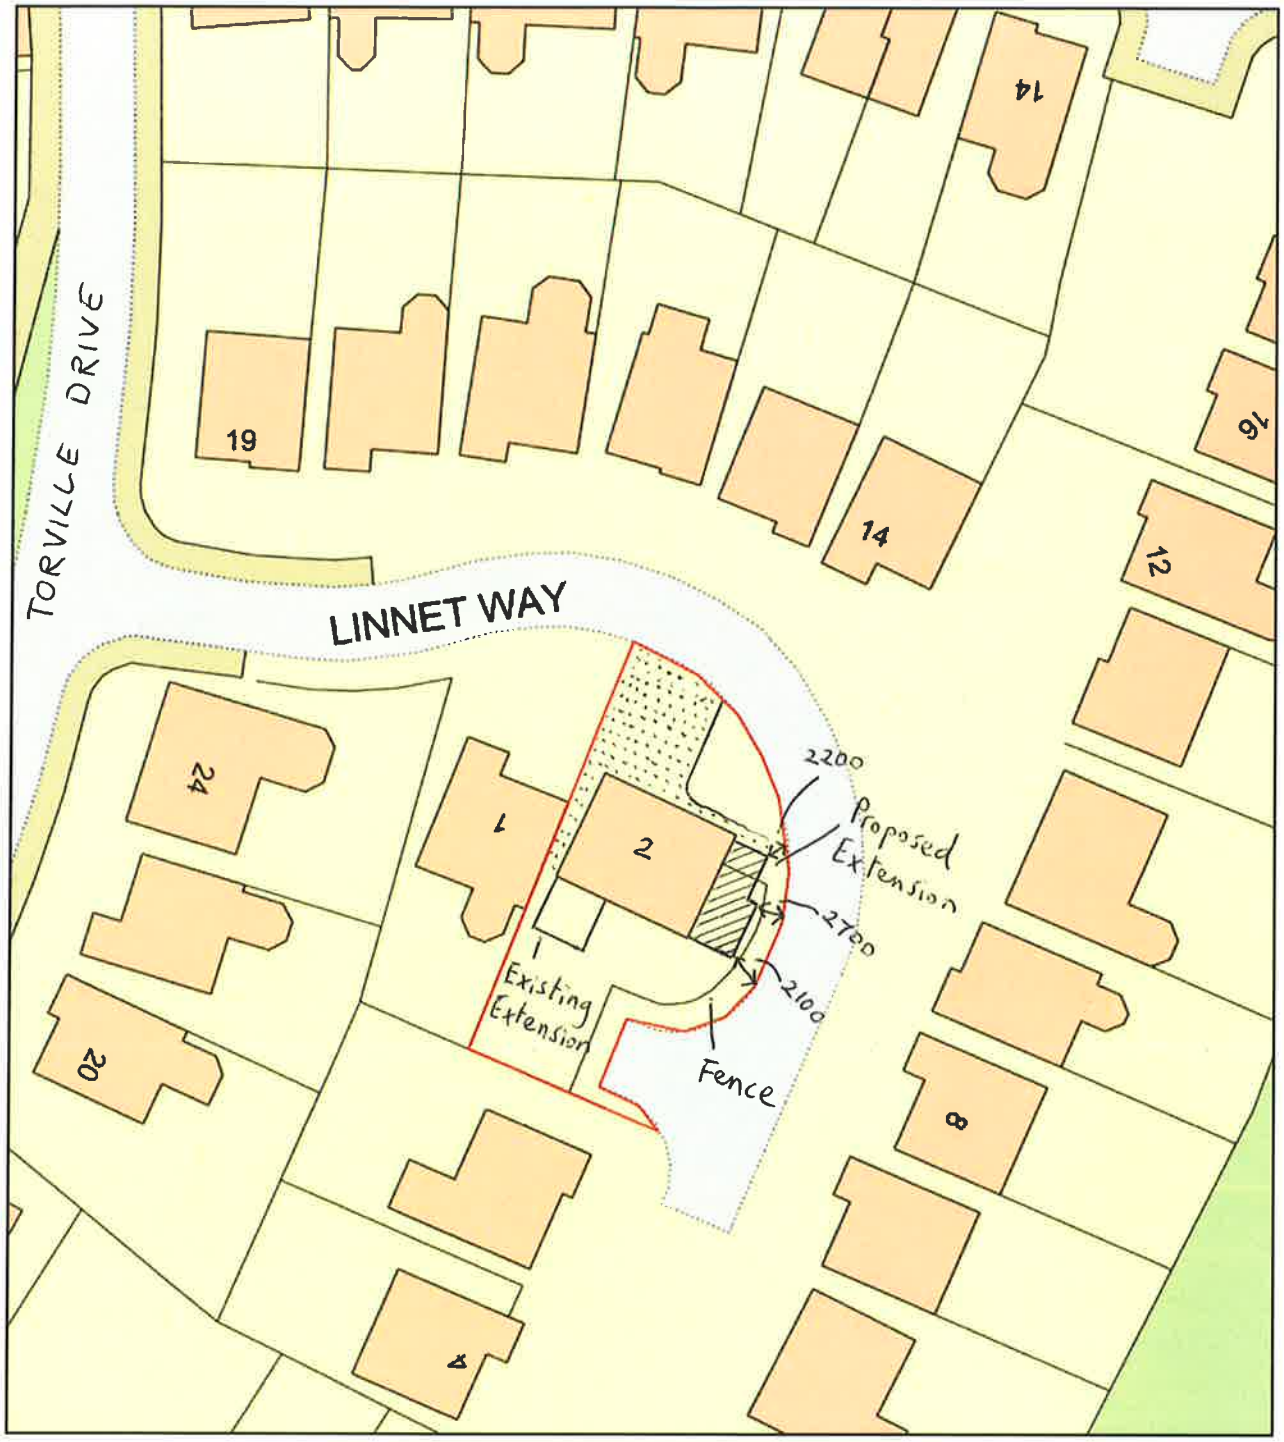

0 20
Metres

N

ReQuestaPlan

Plan Produced for: Daniel Mckenna

Date Produced: 06 Nov 2018

Plan Reference Number: TQRQM18310144820061

Scale: 1:500 @ A4

© Crown copyright, All rights reserved. 2018 Licence number 0100042766