

NOTE:
ALL DIMENSIONS MUST CHECKED ON SITE AND ANY DISCREPANCIES MUST BE REPORTED TO THE ARCHITECT PRE-CONSTRUCTION
WRITTEN DIMENSIONS TO BE TAKEN AS PREFERENCE TO SCALED DIMENSIONS
© 2017 FUTURE ARCHITECTURE

1:50 @ A1 00 01 02 04

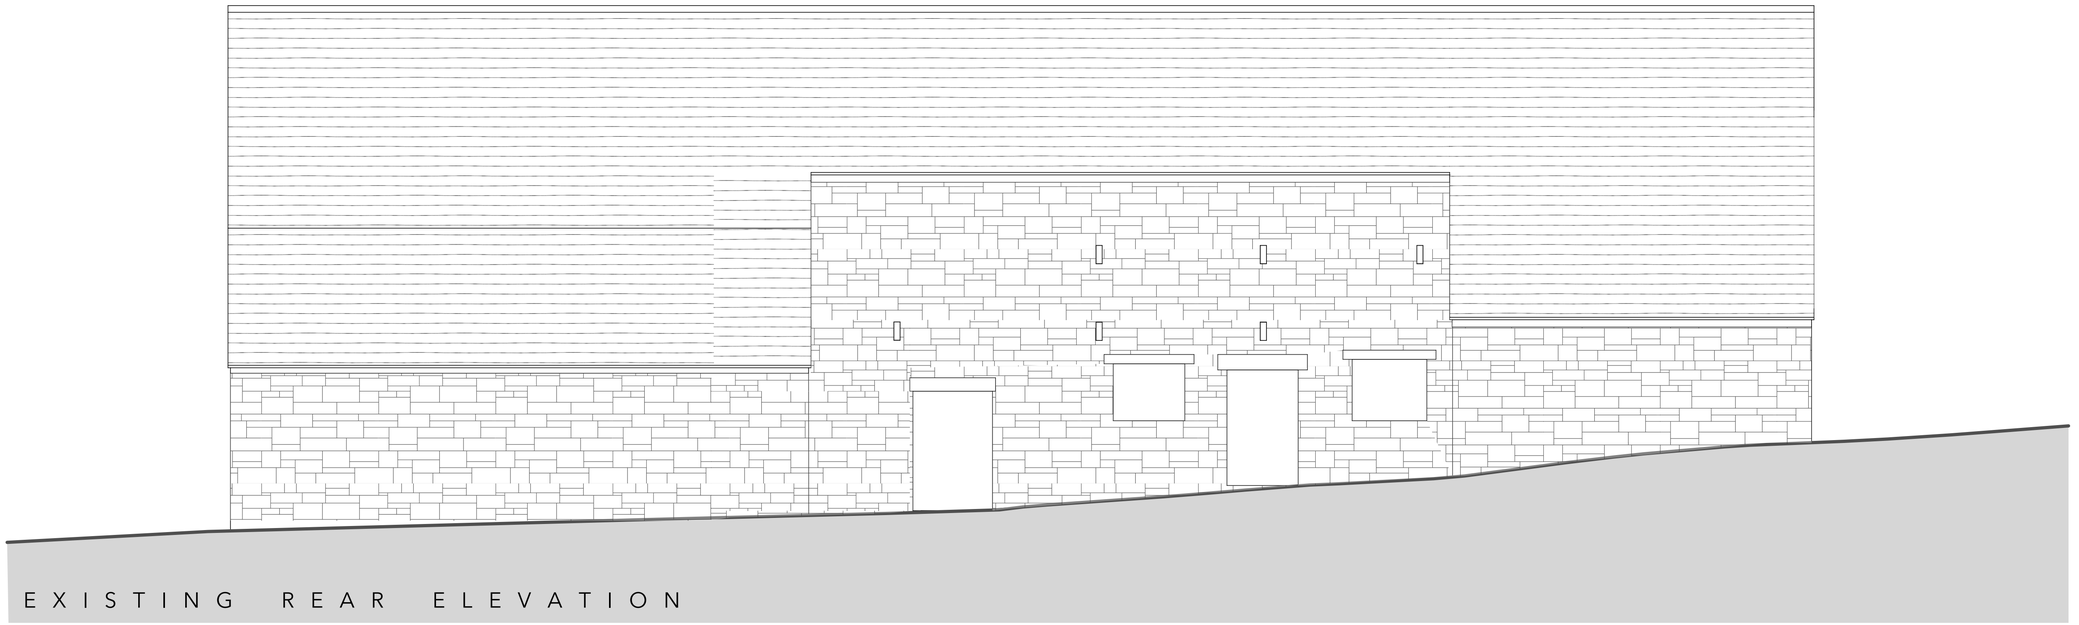

EXISTING REAR ELEVATION

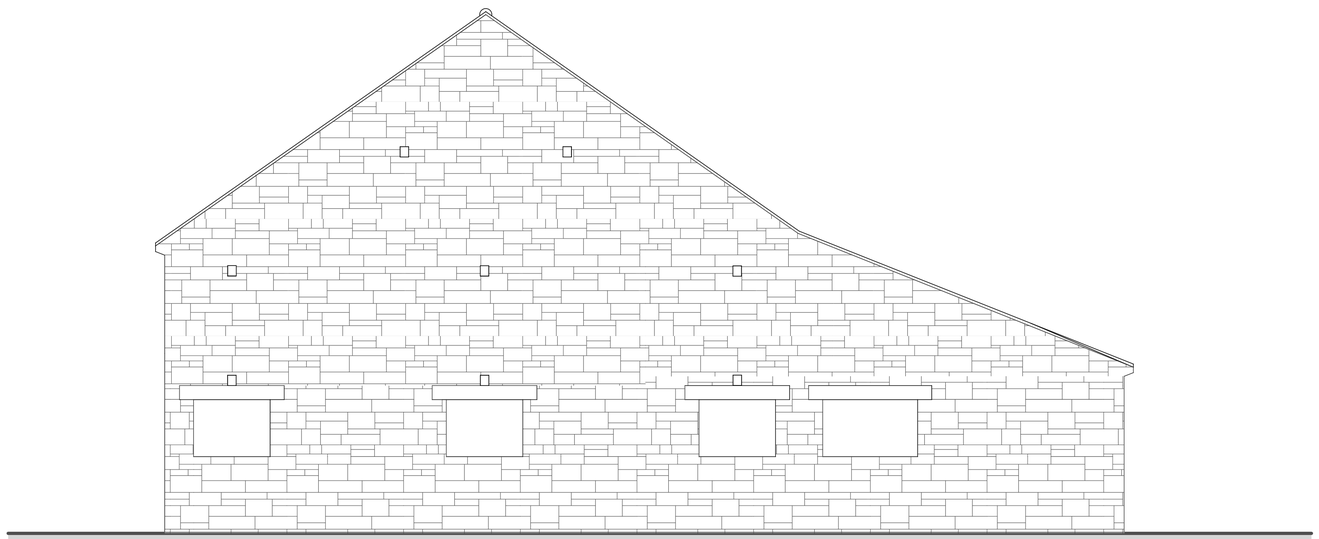

EXISTING SIDE ELEVATION

ISSUE
PLANNING V.5

SITE
Sprinks Farm, Horton, Leek ST13 8QE

PROJECT
Proposed barn conversion

CLIENT
Dr E Gibson & Ms M Pcoinkova, Sprinks Farm, Horton, Leek

DRAWN BY	DRG NO.	DATE
S S	2028.G.4	03.11.2017

WWW.FUTURE-ARCHITECTURE.CO.UK T: 01865 709294 E: INFO@FUTURE-ARCHITECTURE.CO.UK
HILLCROFT, NEWINGTON, WALLINGFORD, OXON OX10 7AH

FUTURE ARCHITECTURE