© MAC ARCHITECTURAL DESIGN LTD 2018. All rights reserved.
This Drawing and its contents has been produced for the Client only and is not intended for any other person or for any other purpose than the Drawing Status. No part of this drawing and associated graphical contents may be reproduced, copied, modified or distributed, without the prior written consent of MAC Architectural Design Ltd.



South East Elevation Scale 1:50



North West Elevation
Scale 1:100



North East Elevation
Scale 1:100



South West Elevation
Scale 1:100



Block Plan Scale 1:500

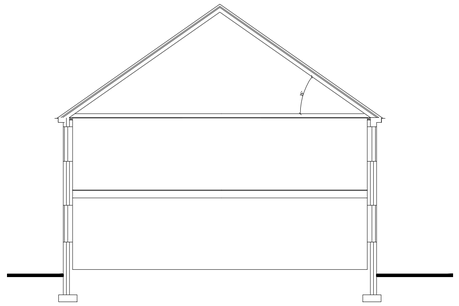

Section Scale 1:100

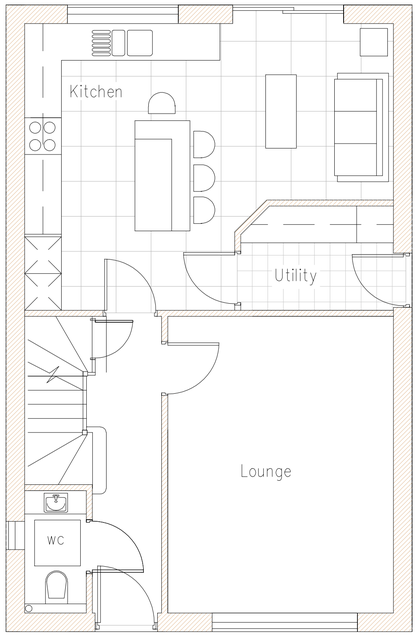

Ground Floor. Scale 1:50

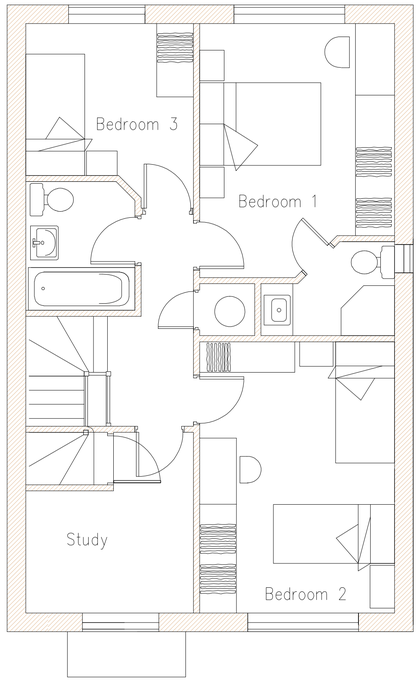

First Floor. Scale 1:50

 

Roof Plan Scale 1:50

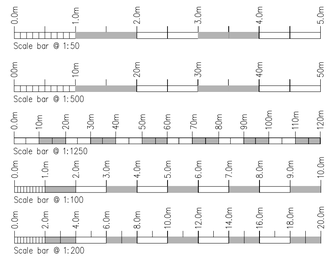

Rev.	Drawn	Comments.	Date

MAC
ARCHITECTURAL DESIGN LTD
Moorland House, 123 Moorland Road, Burslem, ST6 1JD.
T:01782 503302 E:admin@mac-arch.co.uk

Client:
Grace Street Developments Ltd.

Project:
Proposed Residential Development on Land off Maccelsfield Road, Leek, Staffordshire S13 8LD.
(Eastings 397378 Northings 357022)

Title:
Plans & Elevations. **Plot 1**

Status:
Planning Reserved Matters SMD/2013/1201 (Conditions 2 & 3)

Paper A1: Drawn: ACBailey November 2018 Drawing Ref: 1575-05