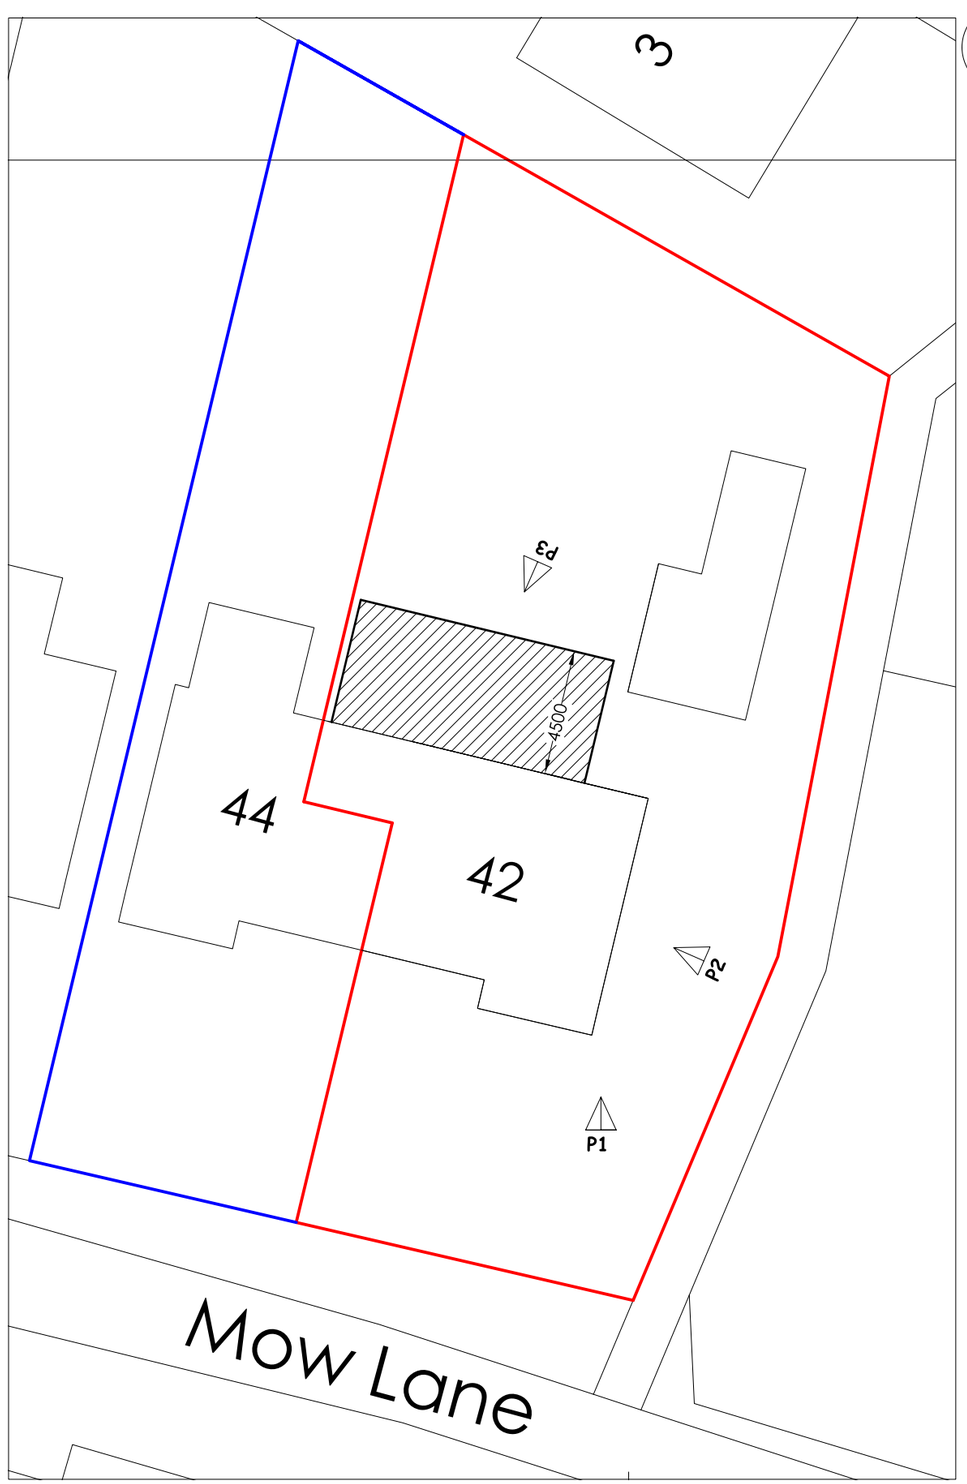

Block Plan 1:200

Ordnance Survey
Ukmapcentre.com

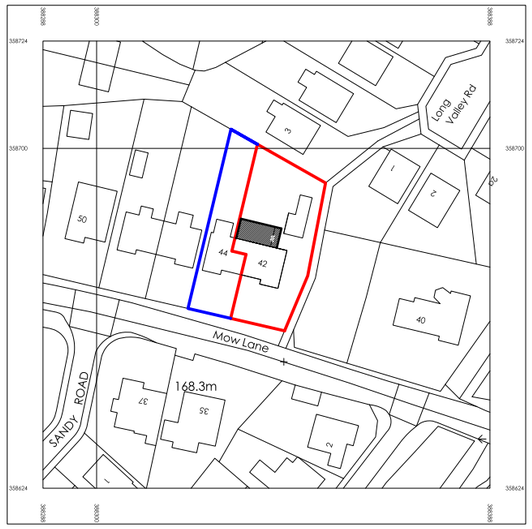

Location Plan 1:1250



Site Plan 1:500



Photo P1



Photo P2



Photo P3

This drawing has been prepared for the purpose of obtaining Planning & Building Regulation Approval only.

The copyright of this drawing is vested in Philip Kelsall Associates and must not be reproduced in any form without written consent

Address
42 Mow Lane
Gillow Heath
Staffordshire
ST8 6QQ

Client
Mr I Frost

Project: Rear Extension
Drawing Title: Site Plans
Date: Aug 2018
Drawing No.: ML/42/01
Scale: As denoted @ A3 Paper

Philip Kelsall Associates
Architectural & Building Consultants
CBuildE chartered building engineer
Manorial House
5 Woodcock Lane Mow Cop ST7 3NG
Tel : 01782 698516
Mob : 07889 364105

e : phil@philipkelsall.co.uk
w : www.philipkelsall.com