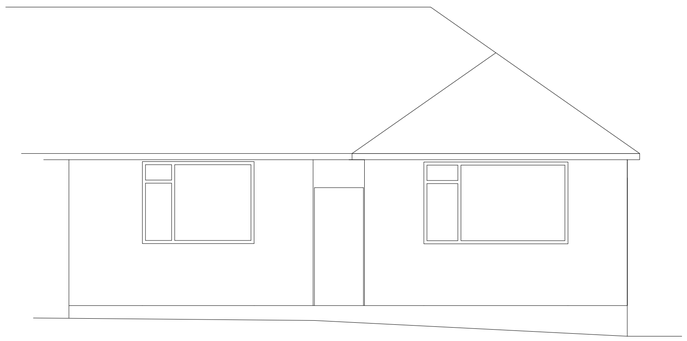

Proposed Front Elevation

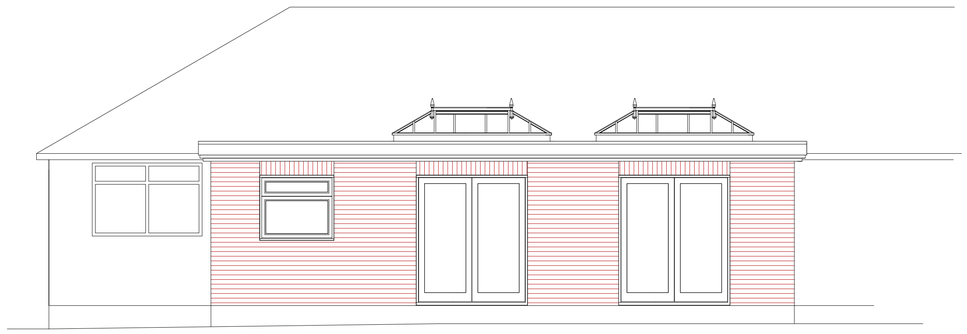

Proposed Rear Elevation

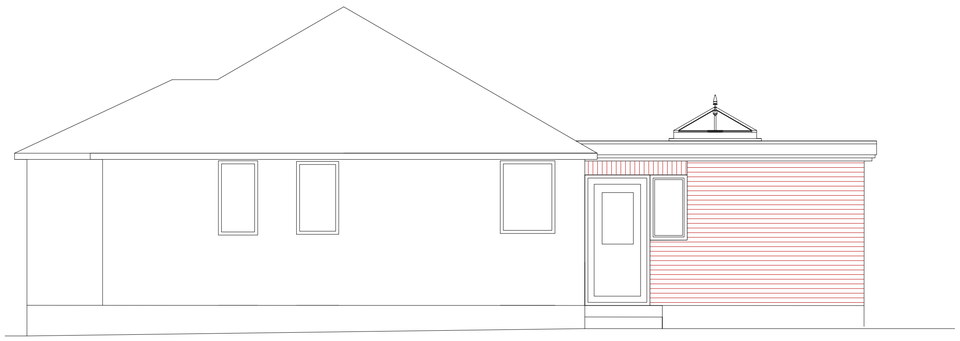

Proposed Side Elevation

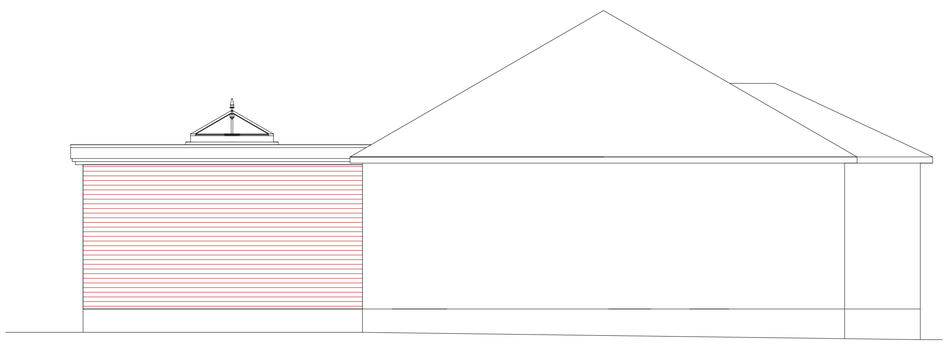

Proposed Side Elevation

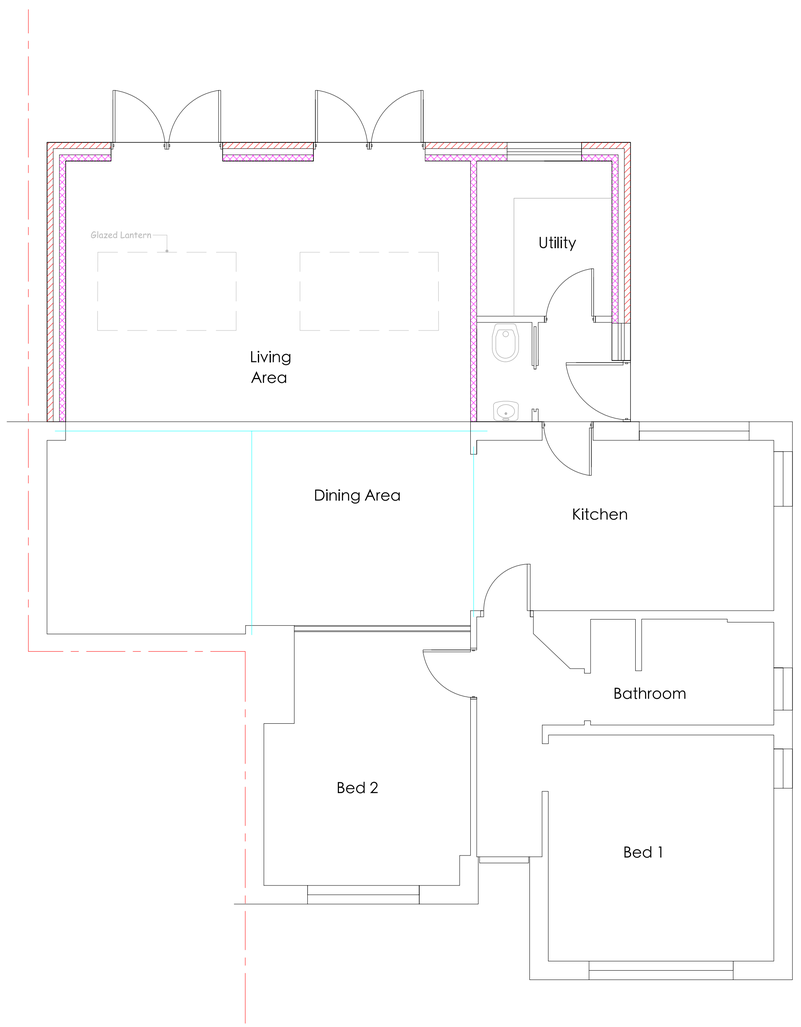

Proposed Floor Plan

This drawing has been prepared for the purpose of obtaining Planning & Building Regulation Approval only.

The copyright of this drawing is vested in Philip Kelsall Associates and must not be reproduced in any form without written consent

Address
42 Mow Lane
Gillow Heath
Staffordshire
ST8 6QQ

Client
Mr Ian & Janice Frost

Project: Rear Extension	Drawing Title: Proposals
Date: Aug 2018	Drawing No.: ML/42/03
Scale: 1:50 @ A1 Paper	

Philip Kelsall Associates
Architectural & Building Consultants
CBuildE chartered building engineer
Manorial House
5 Woodcock Lane Mow Cop ST7 3NG
Tel : 01782 698516
Mob : 07889 364105

e : phil@philipkelsall.co.uk
w : www.philipkelsall.com