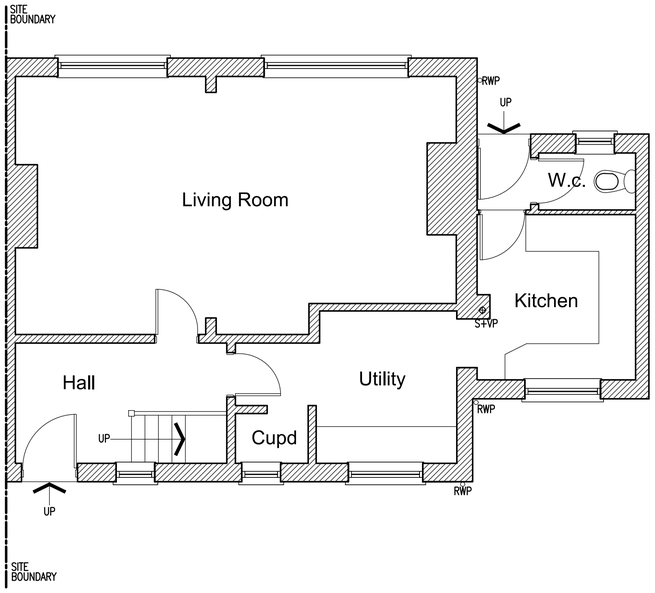

Existing Ground Floor Plan

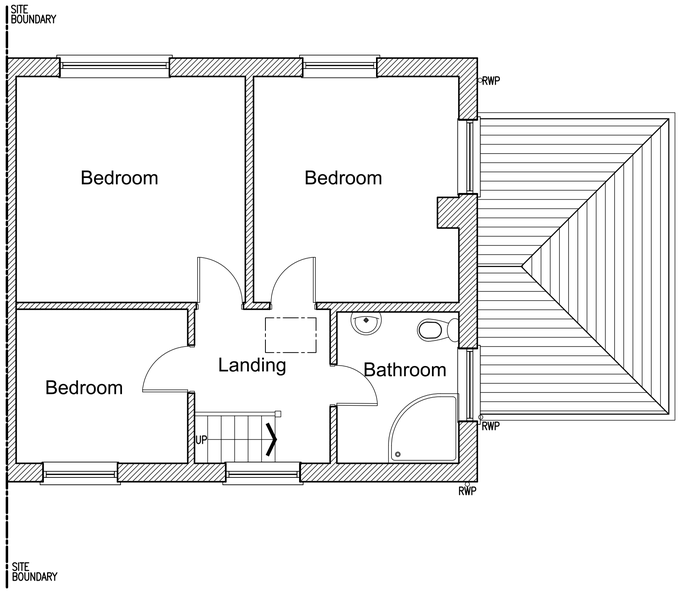

Existing First Floor Plan

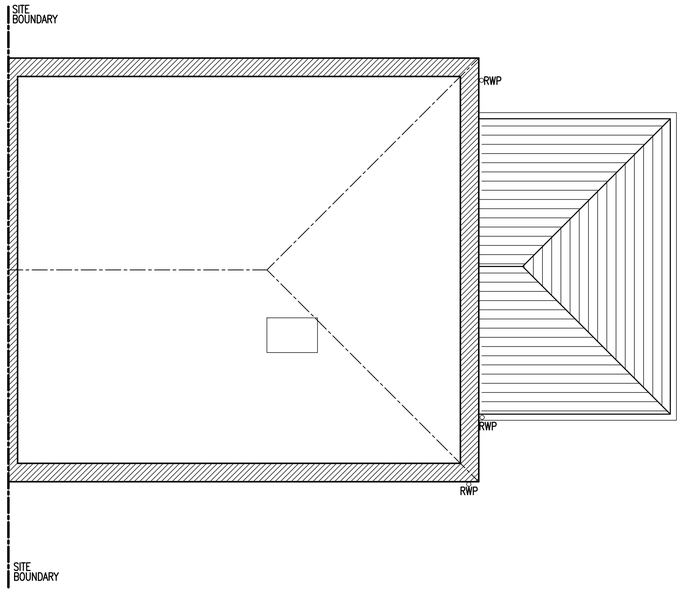

Existing Loft Floor Plan



Existing Front Elevation

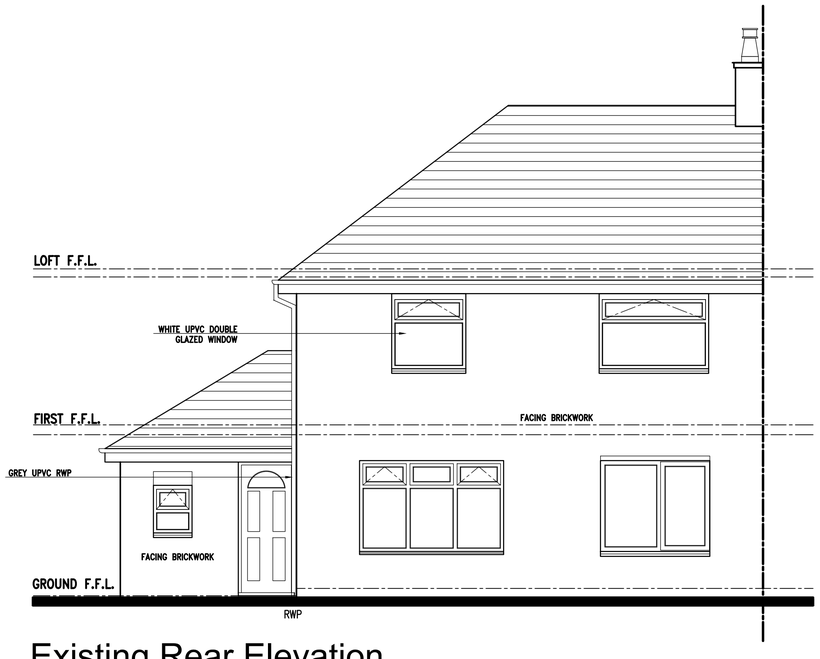

Existing Rear Elevation

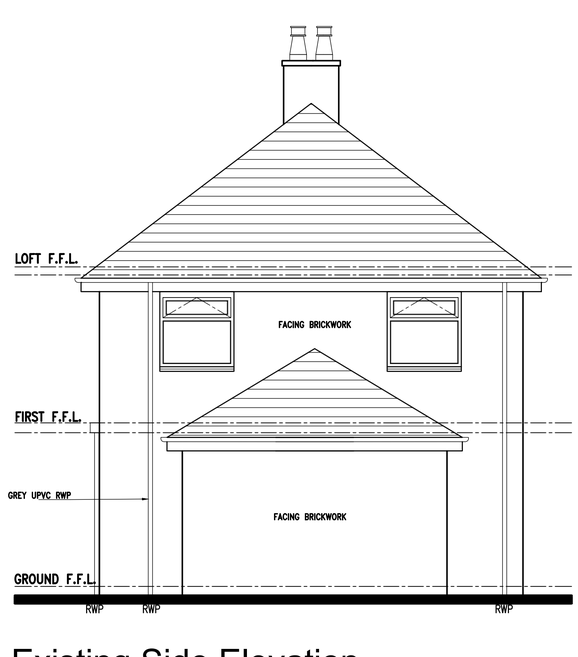

Existing Side Elevation

0m 1m 2m 3m 4m 5m

MAGNUS TECHNICAL ENGINEERING
Magnus Technical Engineering Ltd.
Blackthorn House
Skull House Lane
Appley Bridge
WN6 9DB

Rev.	Description	By	Date

Project: Muriel Stagg 3, Highfield Road East Biddulph ST8 6HA	Drawing Title: Existing Layouts		
	Drawing No.: STAGG/01		Rev.:
1. Figured dimensions to be followed in preference to scale. 2. All dimensions to be checked on site prior to the commencement of any work. Any discrepancies to be reported immediatly & resolved prior to work commencing. 3. This drawing is the copyright of the Magnus Technical Engineering Ltd. and may not be copied or used without prior consent.	Drawn by: J.S.	Scale: 1:50	Date: Sep '18