


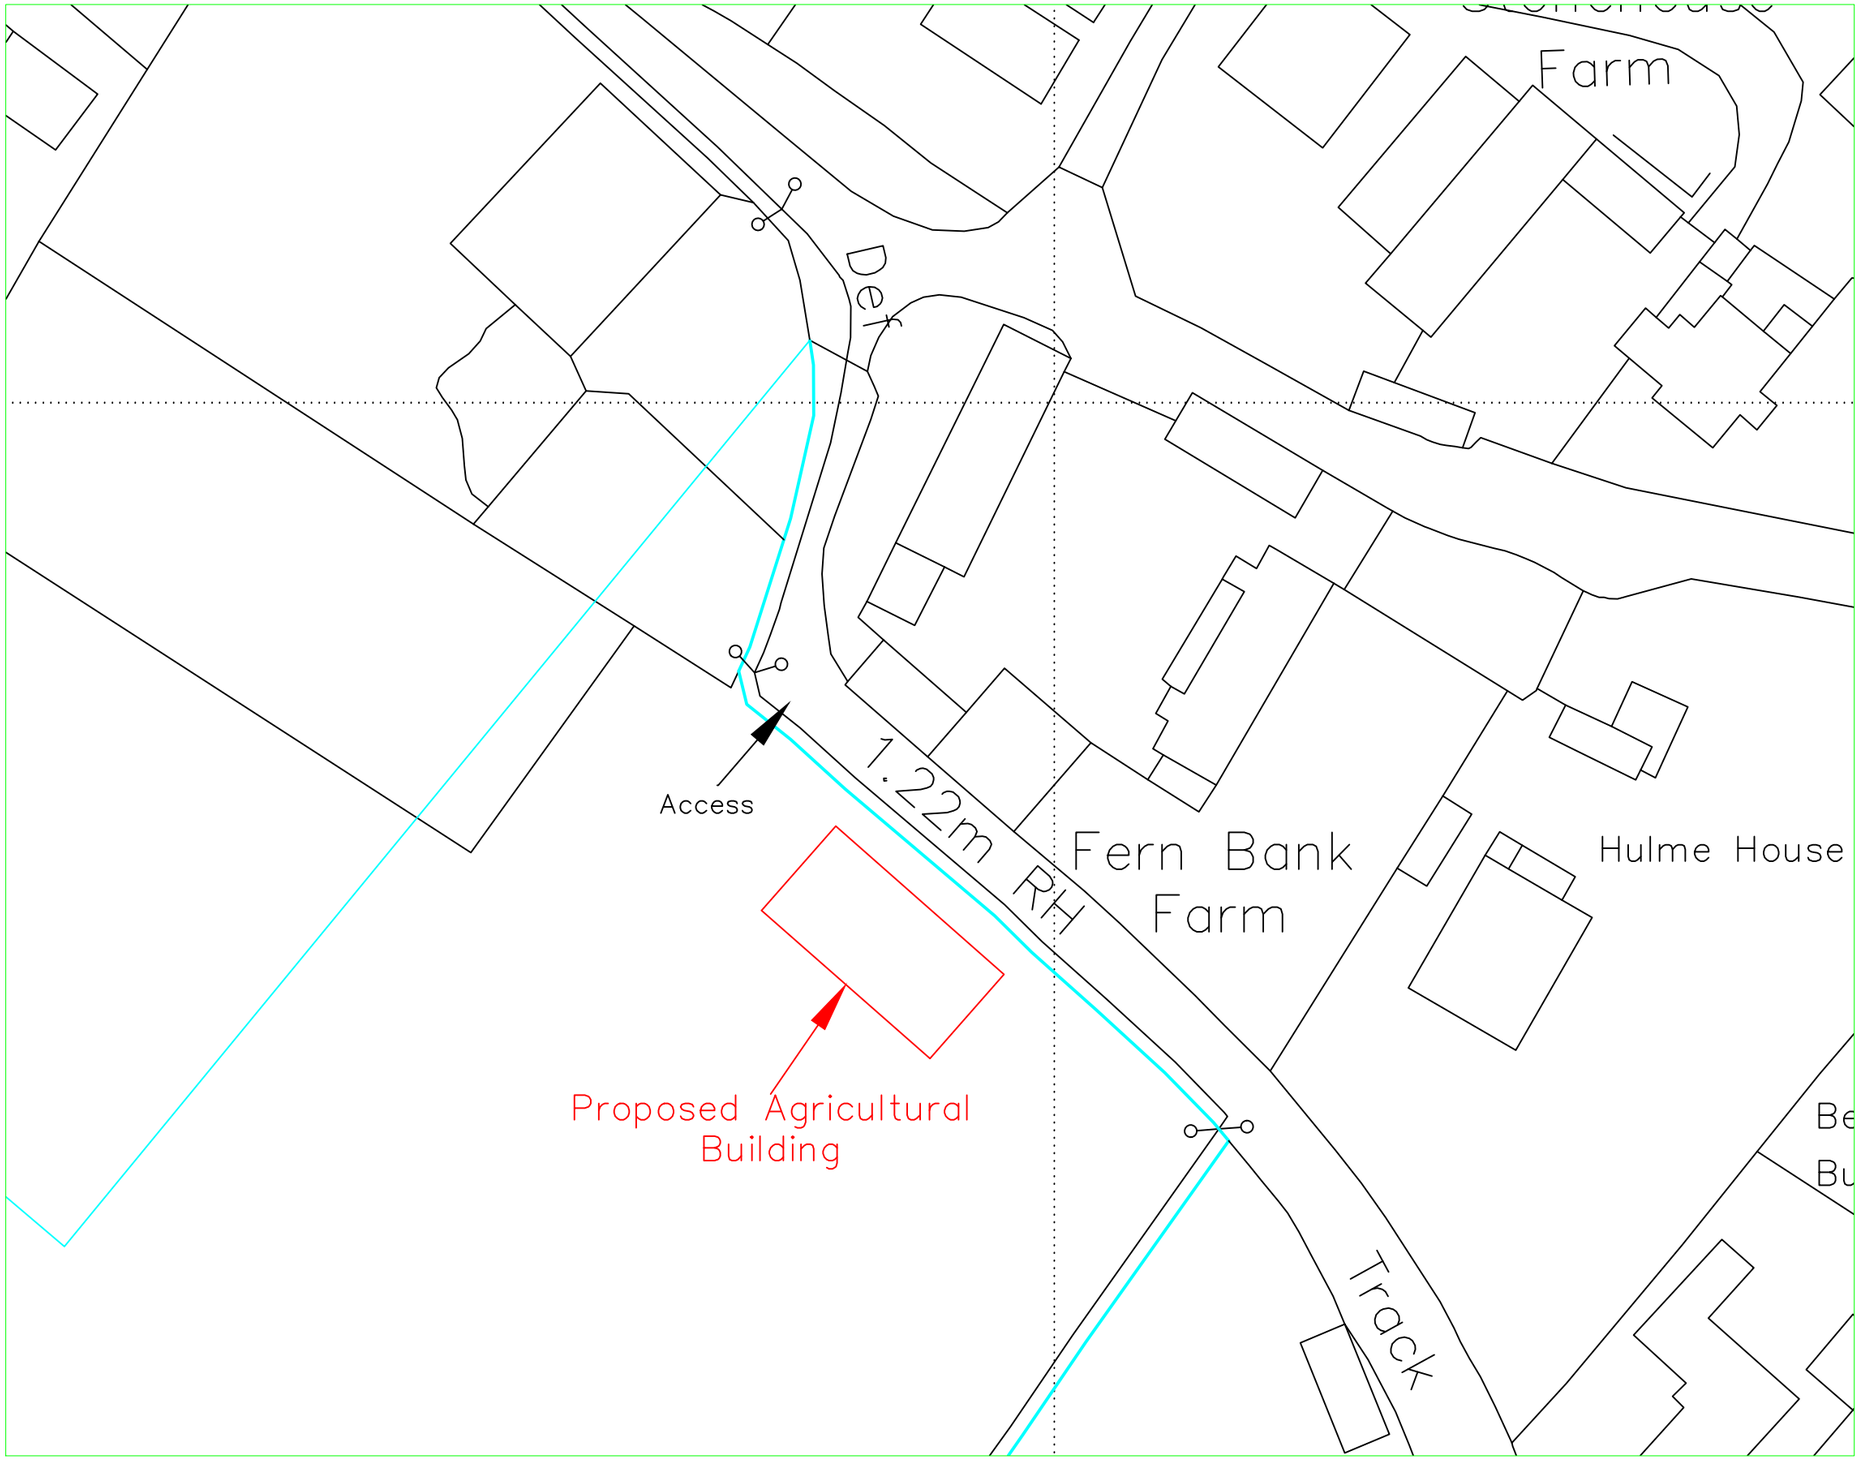


Reproduced from Ordnance Survey digital map data, 1:2500 scale, by permission of Ordnance Survey on behalf of The Controller of Her Majesty's Stationery Office.
© Crown copyright.
All rights reserved.
Licence Number: 100046980

| Rev. | Revision Description | Drn | Chkd | Appd | Date |
|---|---|---|---|---|---|

© Copyright

A & H Structures Ltd
Narlow Works, Thorpe, ASHBOURNE. DE6 2AT
Tel: 01335 350419 Fax: 01335 350533

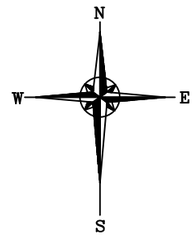Client:
Mr G Pettitt
Acorn, Hulme, Nr Longton,
Stoke On Trent, ST3 5BQ

Project:
Proposed Agricultural Building
on Land adjacent to
Fern Bank Farm

Title:
Block Plan

| Drawn by: | Designed by: | Checked: |
|---|---|---|
| Joanne Stanley | | |
| Date: 07.11.18 | Index No.: | Approved: |

Scales: 1:500 @ A3

Drawing No: 1293–002

Revision