WPD Copyright: This copy has been made by or with the authority of Western Power Distribution (WPD) pursuant to Section 47 of the Copyright Designs and Patents Act 1988 unless that Act provides a relevant exception to copyright the copy must not be copied without prior permission of the copyright owner.

Based upon the Ordnance Surveys map with the permission of the Controller of Her Majesty's Stationery Office Crown Copyright Reserved. Western Power Distribution, Avonbank, Feeder Road, Bristol. BS2 0TB. Licence Nos. 100022488, 100024877, 100021807. CARE SHOULD BE EXERCISED TO ENSURE THE PRECISE POSITION OF THE WPD APPARATUS IF WORK IS TO BE EXECUTED IN ITS VICINITY. If in doubt, contact your local WPD office.

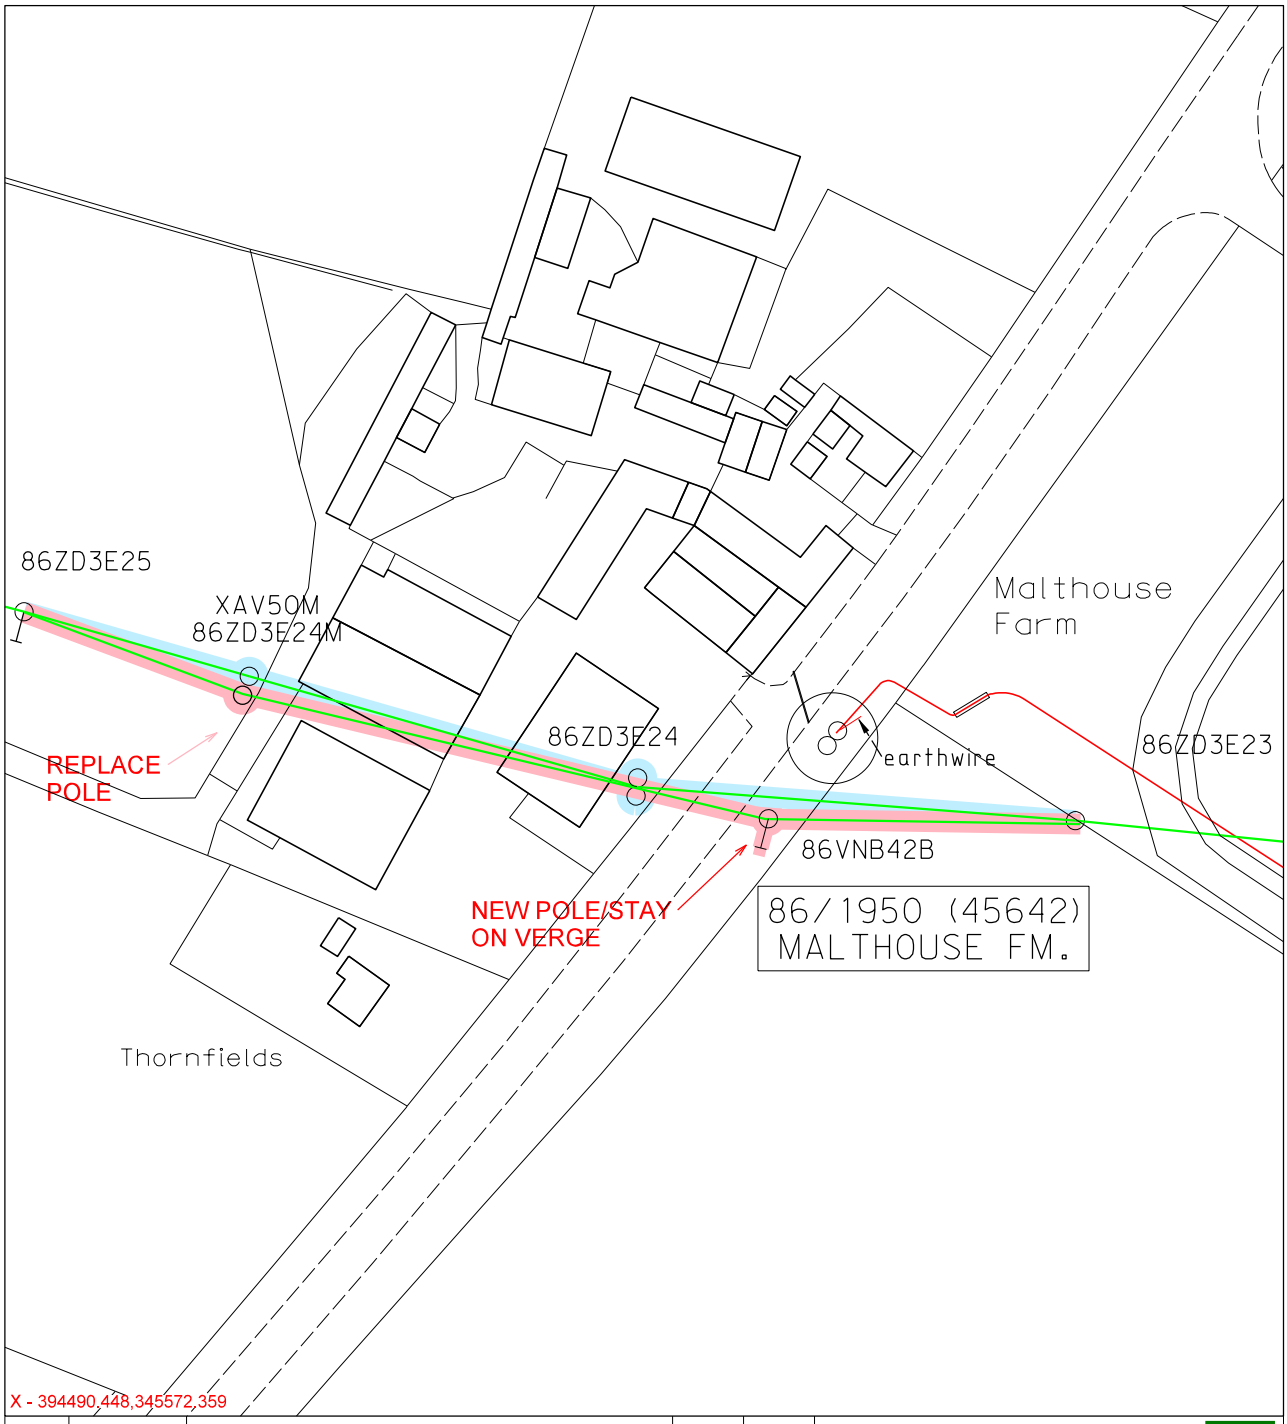

REV.	DATE	SCHEME PROGRESS BLOCK	DRN	CHK'D
·	·28.11.18	· ADVISE OF WORK	·CLP	·
·	·	·	·	·
·	·	·	·	·
·	·	·	·	·
·	·	·	·	·
·	·	·	·	·

WESTERN POWER DISTRIBUTION
Serving the Midlands, South West and Wales

TITLE
·OPP THORNFIELDS FARM
·LEEK RD, WESTON COYNEY
·ST3 5BE

UNDERGROUND CABLES
132KV | 33KV | 11KV
L.V. | SERVICE | STREET LTG.
HV EARTH | LV EARTH | EARTH ELECTRODE
SERVICES CABLE SIZES AS SHOWN

OVERHEAD LINES
132KV | 33KV
11KV | L.V.
SERVICE | STREET LTG.
PYLON ⊠ POLE o STAY —|

DUCT & ALKATHENE TUBE
HOUSE METER POSITIONS - EXTERNAL / INTERNAL
SURF TELECOMS S——S
PILOT CABLES P——P
PROPOSALS
ALTERATIONS
DISMANTLED
TRAFFIC SENSITIVE AREA YES/NO

DEVELOPER.
BUILDER.
ARCHITECT Drg. No.
O.S. MAP. 394621,345680
SCALE 1:1250 @ A4
PARISH.
11kV DIAG.
LV. DIAG.
PLAN No. OHL 016

Enq No. 3227585 *of*

PLEASE NOTE: This plan ONLY shows assets owned by Western Power Distribution. Electricity assets owned by IDNO's (Independent Network Operators) MAY be present in this area.

Information is given as a guide only and it's accuracy cannot be guaranteed.