Copyright of this drawing is vested in the Architect and it must not be copied or reproduced without consent. Figured dimensions only are to be taken from this drawing. All contractors must visit the site and be responsible for taking and checking all dimensions relative to their work. Hewitt&Carr Architects Ltd are to be advised of any variation between drawings and site conditions.
CLIENTS ARE ADVISED TO CLARIFY DIMENSIONS WITH THE ARCHITECT PRIOR TO SETTING OUT AND NOT TO SCALE FROM THE DRAWING

Rev.	Drawn	Comments	Date



SIDE ELEVATION 1:50



REAR ELEVATION 1:50

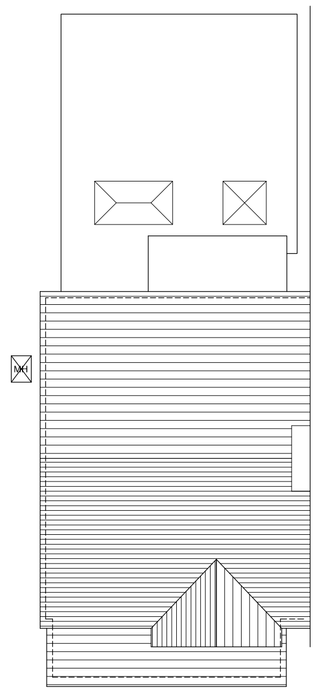

ROOF PLAN 1:100

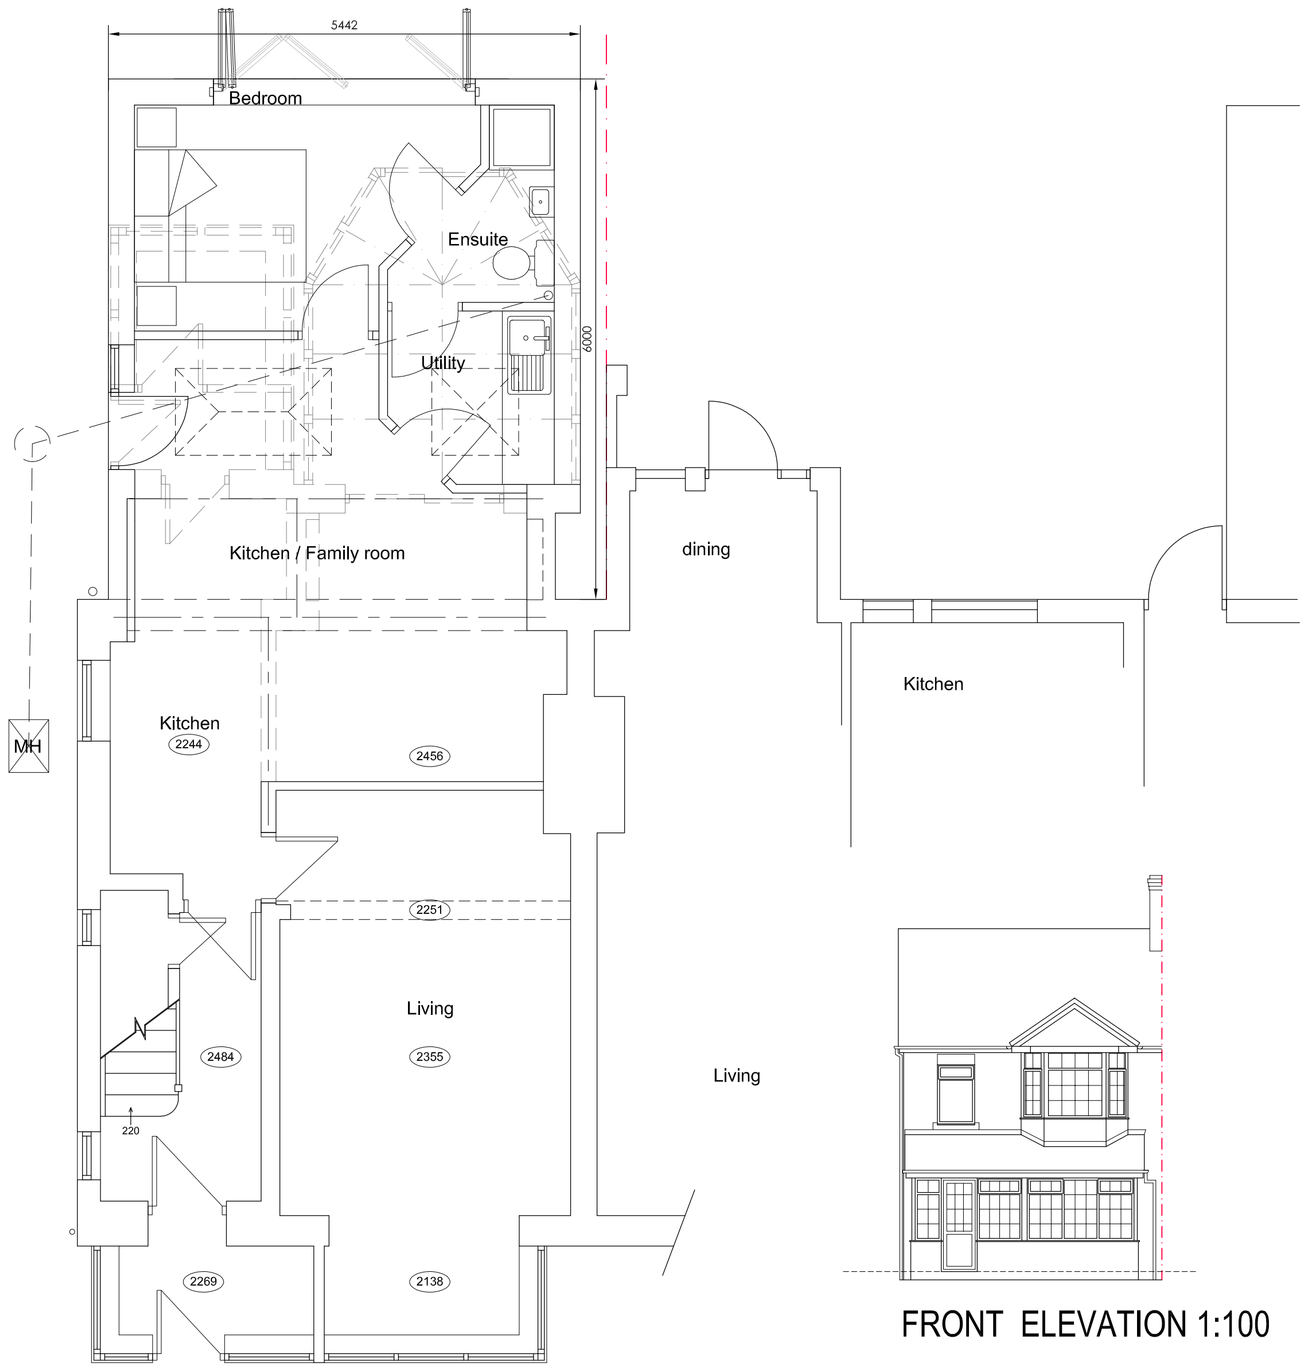

GROUND FLOOR PLAN 1:50

FRONT ELEVATION 1:100

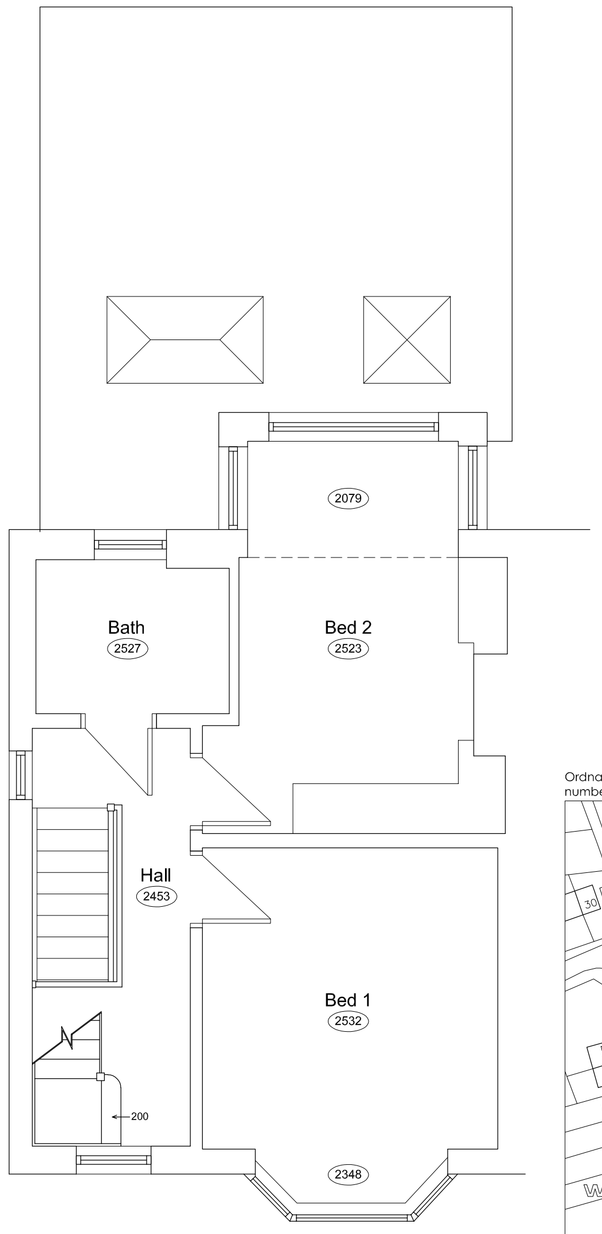

FIRST FLOOR PLAN 1:50

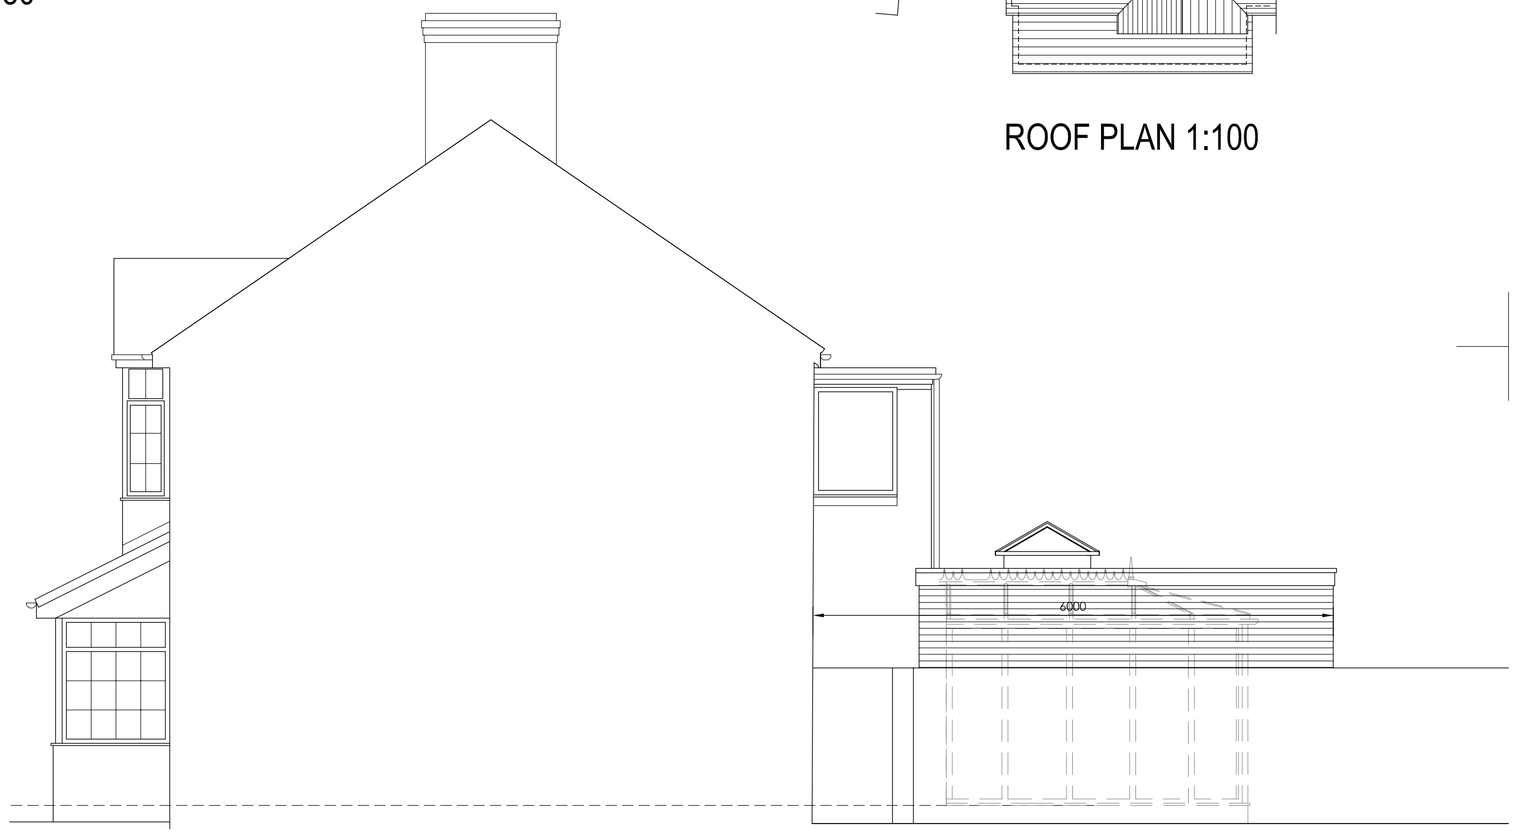

SIDE ELEVATION 1:50

Ordnance Survey © Crown copyright 2018 All rights reserved. Licence number 100051789

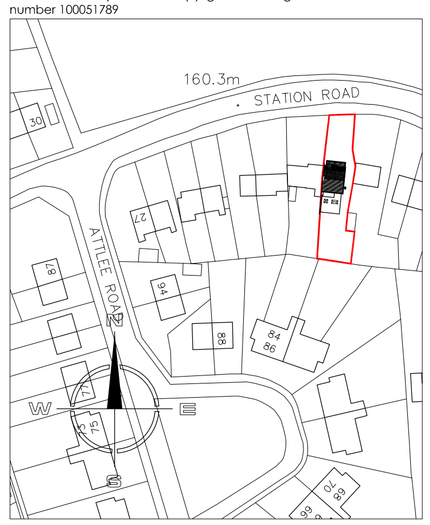

SITE LOCATION PLAN 1:1250

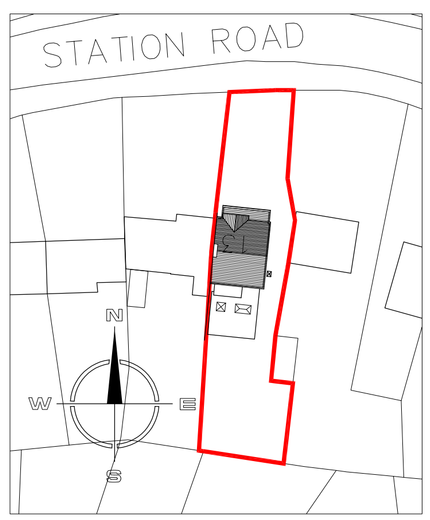

SITE LAYOUT PLAN 1:500

Hewitt&Carr Architects
A: 2-4 Cross Street I Cheadle I Staffordshire I ST10 1NP
T: 01538 756888
E: enquiries@hcarchitects.co.uk
W: www.hcarchitects.co.uk

SCHEME DESIGN

Client
Mrs N Barnes

Project
Proposed Single Storey Bedroom and Dining Extension to Rear of 13 Station Road, Cheadle

Title
Plans & Elevations as Proposed

Status
SCHEME DESIGN

Date OCT 2018 Drawn MJC

Scale @A1 As Stated Checked

Project No 00828 Drawing No. AL(0)02 Rev A

File Ref: H:\REF