

NORTH EAST ELEVATION (REAR)



NORTH WEST ELEVATION

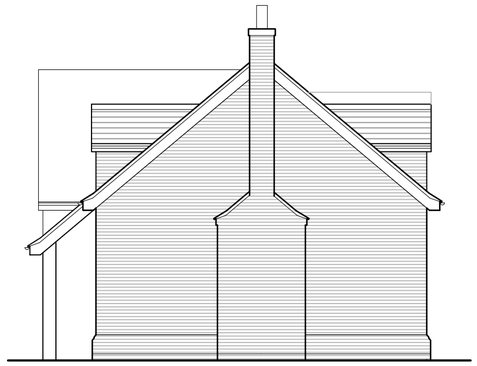

SOUTH EAST ELEVATION



SOUTH WEST ELEVATION (FRONT)

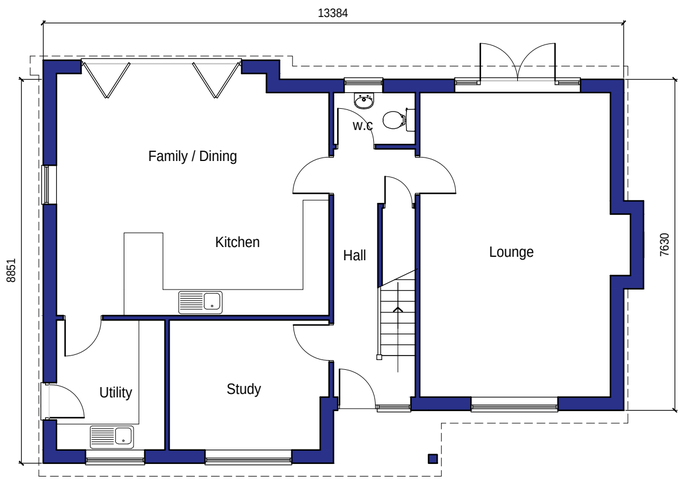

GROUND FLOOR PLAN

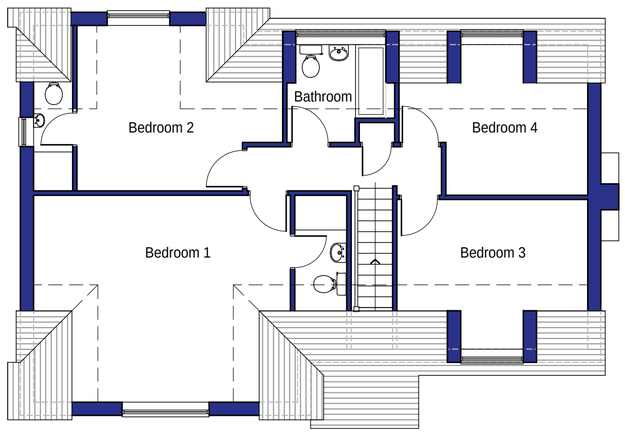

FIRST FLOOR PLAN

Elkin Design
Architectural, Planning & Building Consultant
14 Highfield Road, Hixon, Staffs, ST18 0LY
Tel 01889 207323 Mob 07941517482
E-mail gordon.elkin2@ntlworld.com

DRG. NO. 18-112-01	revision C
title: New Scheme Option	scale: 1:100
project: Proposed Dwelling Kingsley, Stoke-on-Trent	date: Aug 2018
	drawn: GSE
client: Mr L Bradley	