
Reference:	10/00494 ADY — 4 JUN 2010 SM

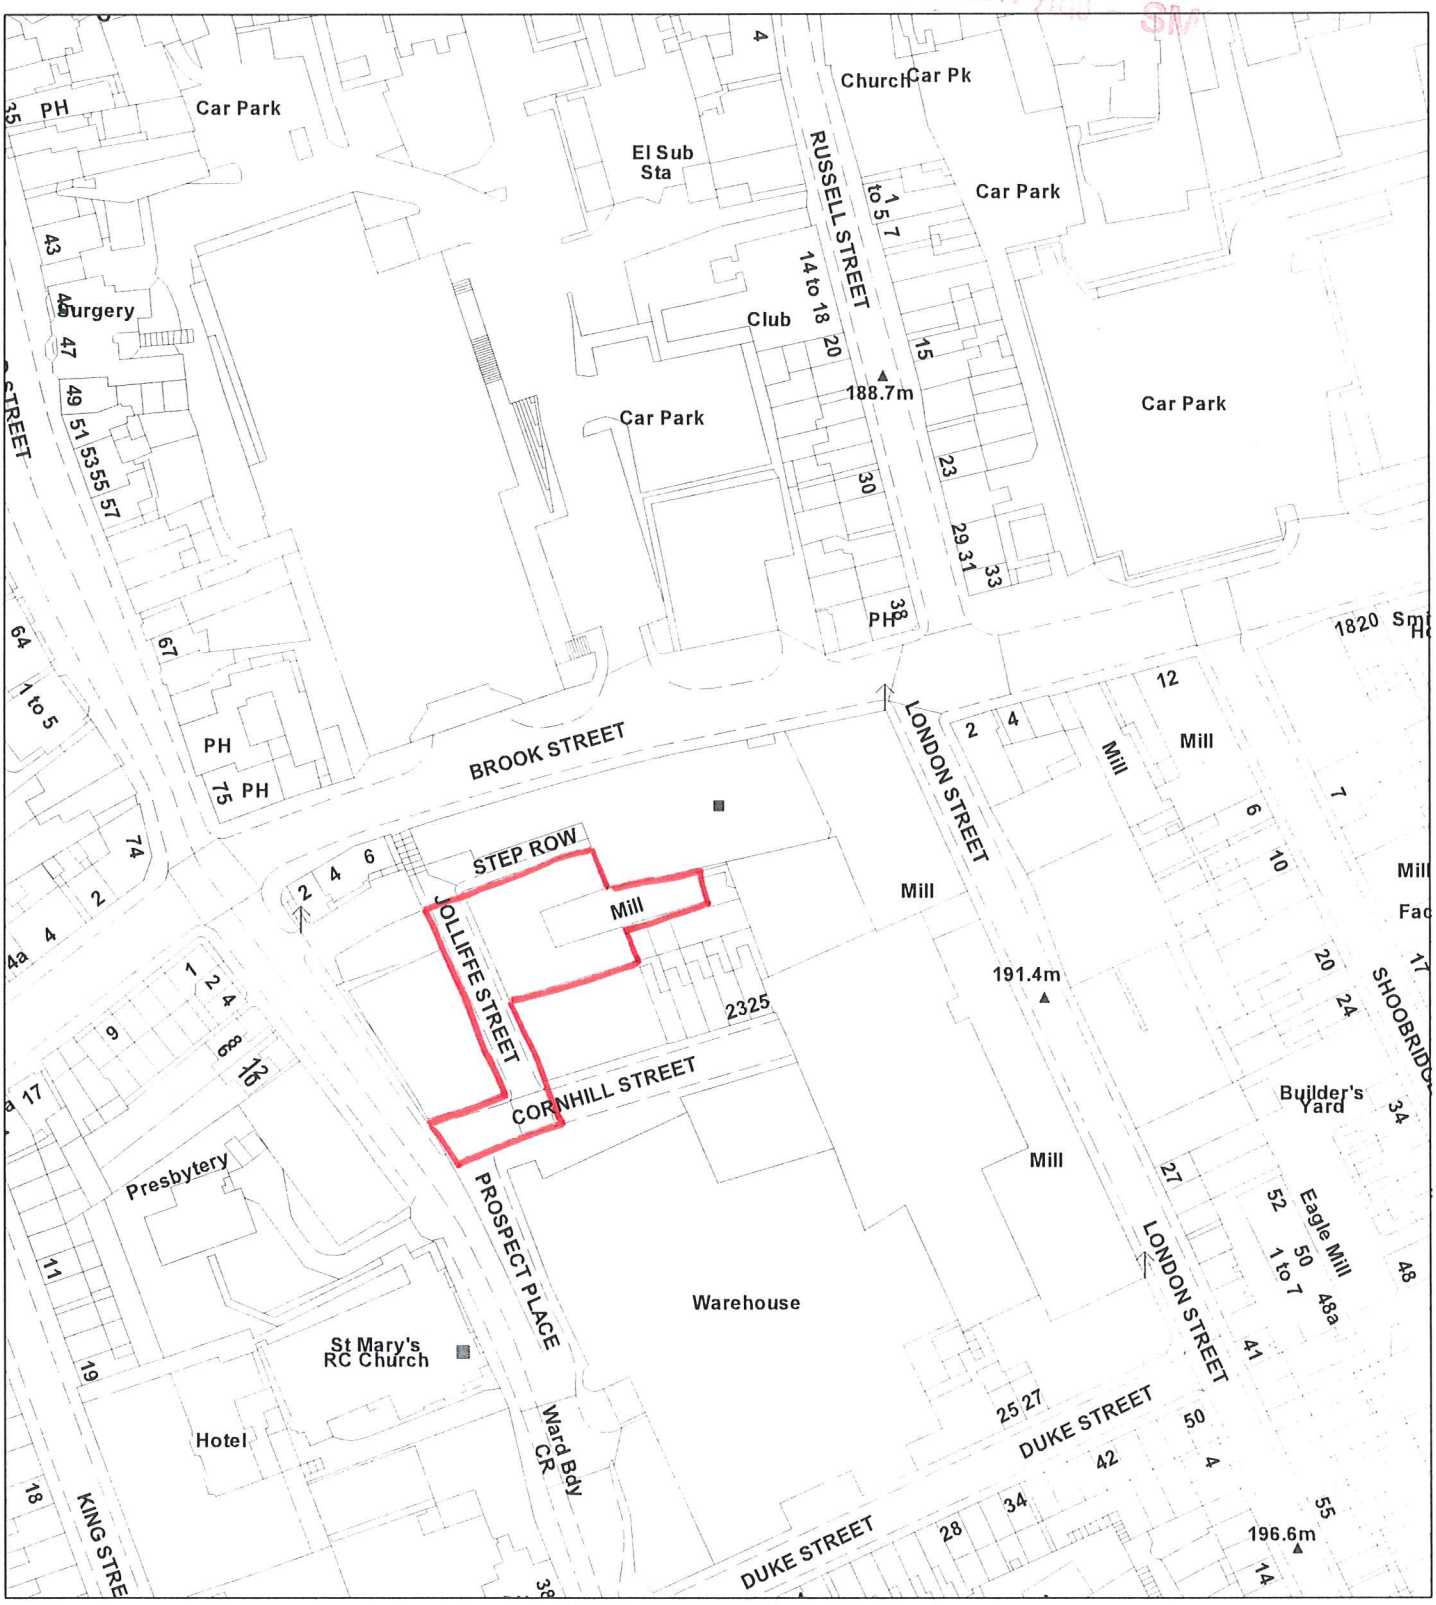

Date	04 June 2010
Organisation	SMDC
Department	Planning
Comments	Not Set

Scale : 1:1250

© Crown copyright. All rights reserved.
Staffordshire Moorlands District Council.
Licence no. 100018384. 2009.