

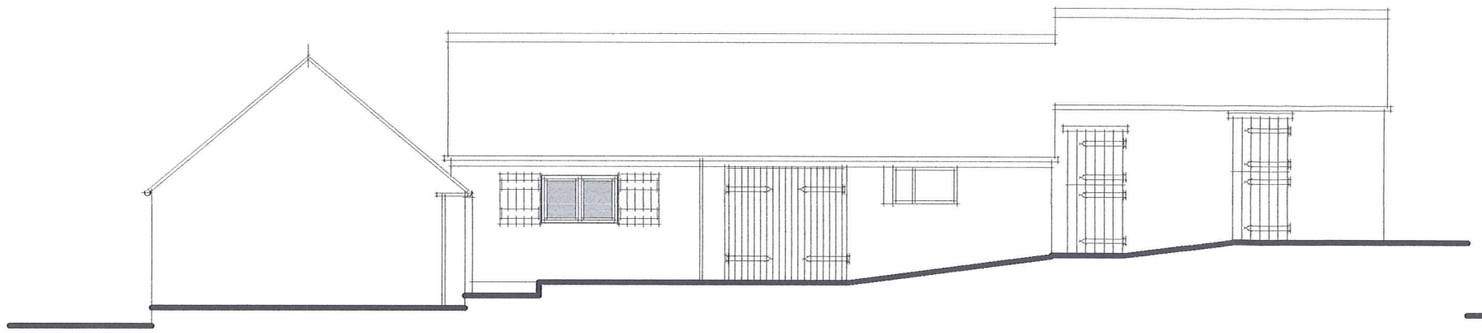


PROPOSED FRONT ELEVATION

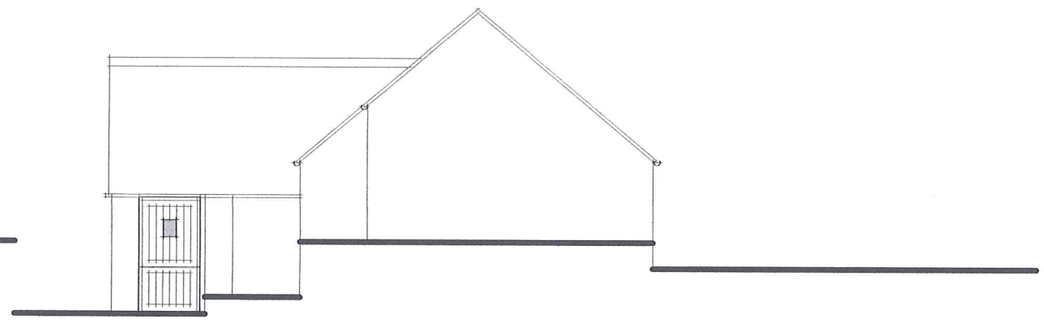


PROPOSED SIDE ELEVATION

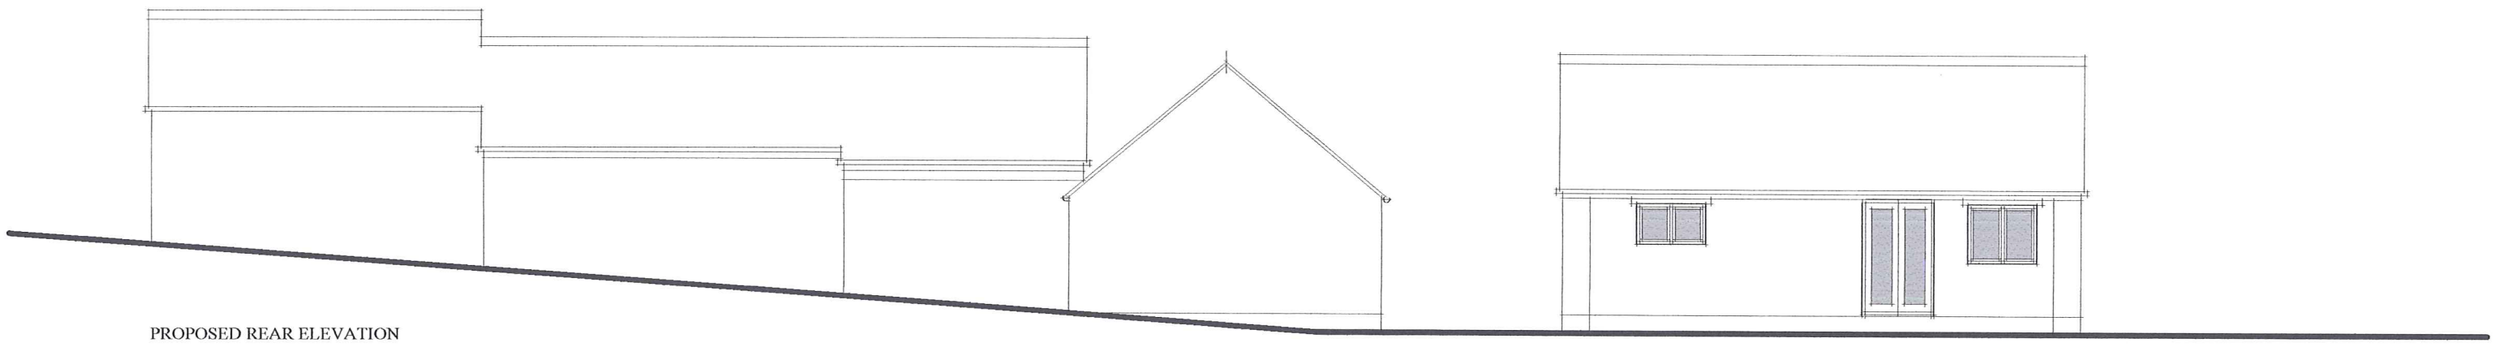

PROPOSED REAR ELEVATION

PROPOSED SIDE ELEVATION

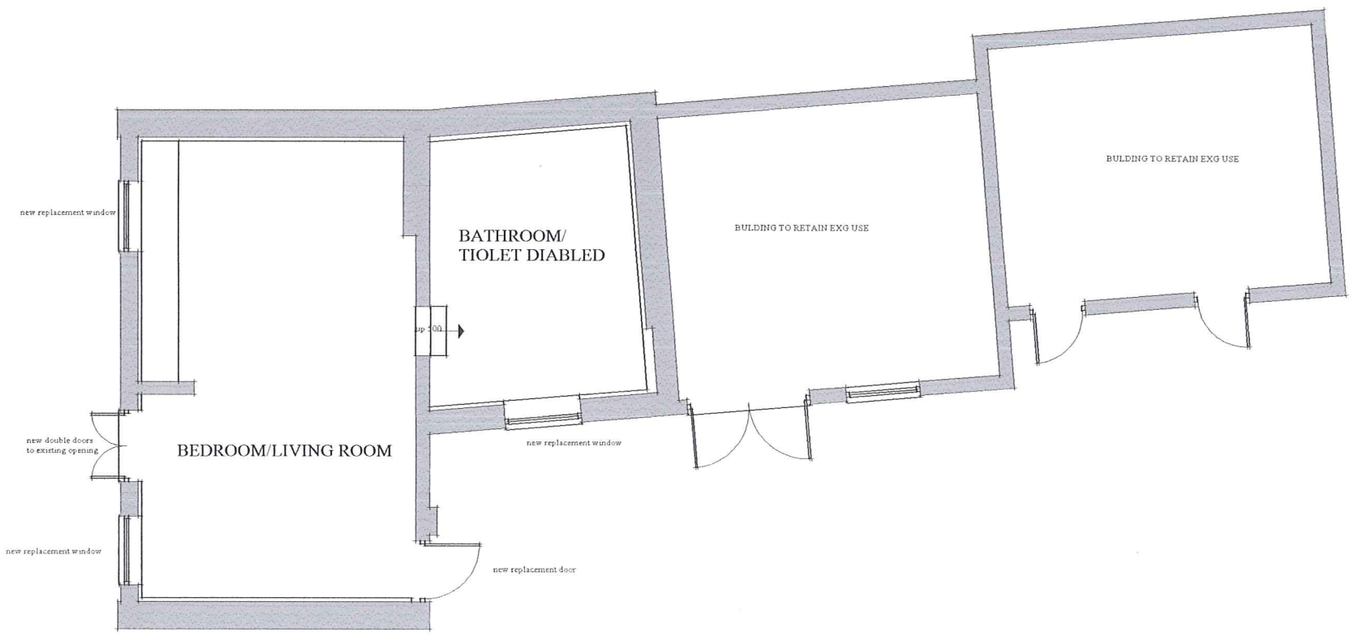

PROPOSED GROUND FLOOR PLAN

10/00488/ FAM 3 JUN 2010 - SM

0 1m 2 3 4 5 6 7 8 9 10m

THIS DRAWING IS COPYRIGHT - ALL RIGTHS RESERVED

Building Design Service

CHARTERED INSTITUTE OF ARCHITECTURAL TECHNOLOGISTS

TITLE

PROPOSED PART BARN CONV'N
SPRING BANK FARM
CLAY LAKE
STAFFORDSHIRE MOORLAND
ST9 9DE

CLIENT

MR. S. FORD

DRAWING NO.

PLANNING - AS PROPOSED

SCALE 1:100 DATE MAY 2010

B. BLAKEMAN CIAT