

Copyright of this drawing is vested in the Architect and it must not be copied or reproduced without consent. Figured dimensions only are to be taken from this drawing. All contractors must visit the site and be responsible for taking and checking all dimensions relative to their work.

Rev.	Drawn	Comments	Date

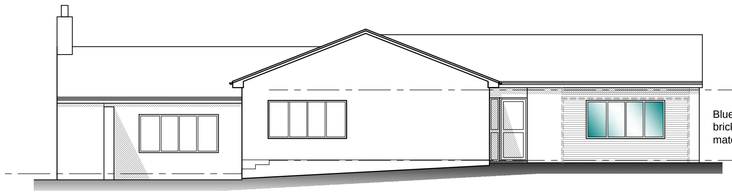

Blue/grey brickwork to match existing


Proposed front elevation
Scale 1:100

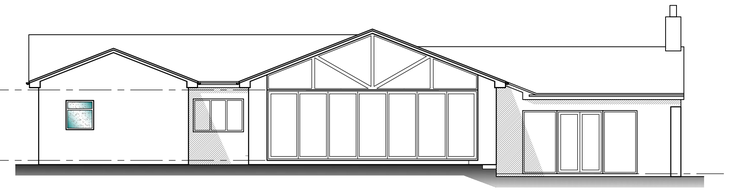

Proposed rear elevation
Scale 1:100




Site location plan
Scale 1:1250

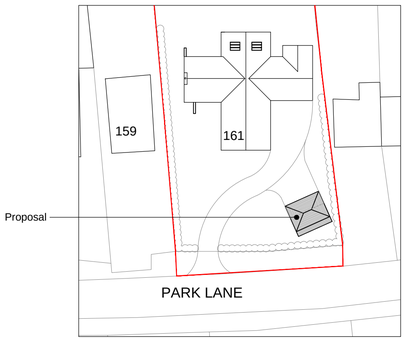


Proposed site plan
Scale 1:500


Reproduced from the Ordnance Survey map with the permission of Ordnance Survey on behalf of The Controller of Her Majesty's Stationery Office
Licence No. AL 100001834

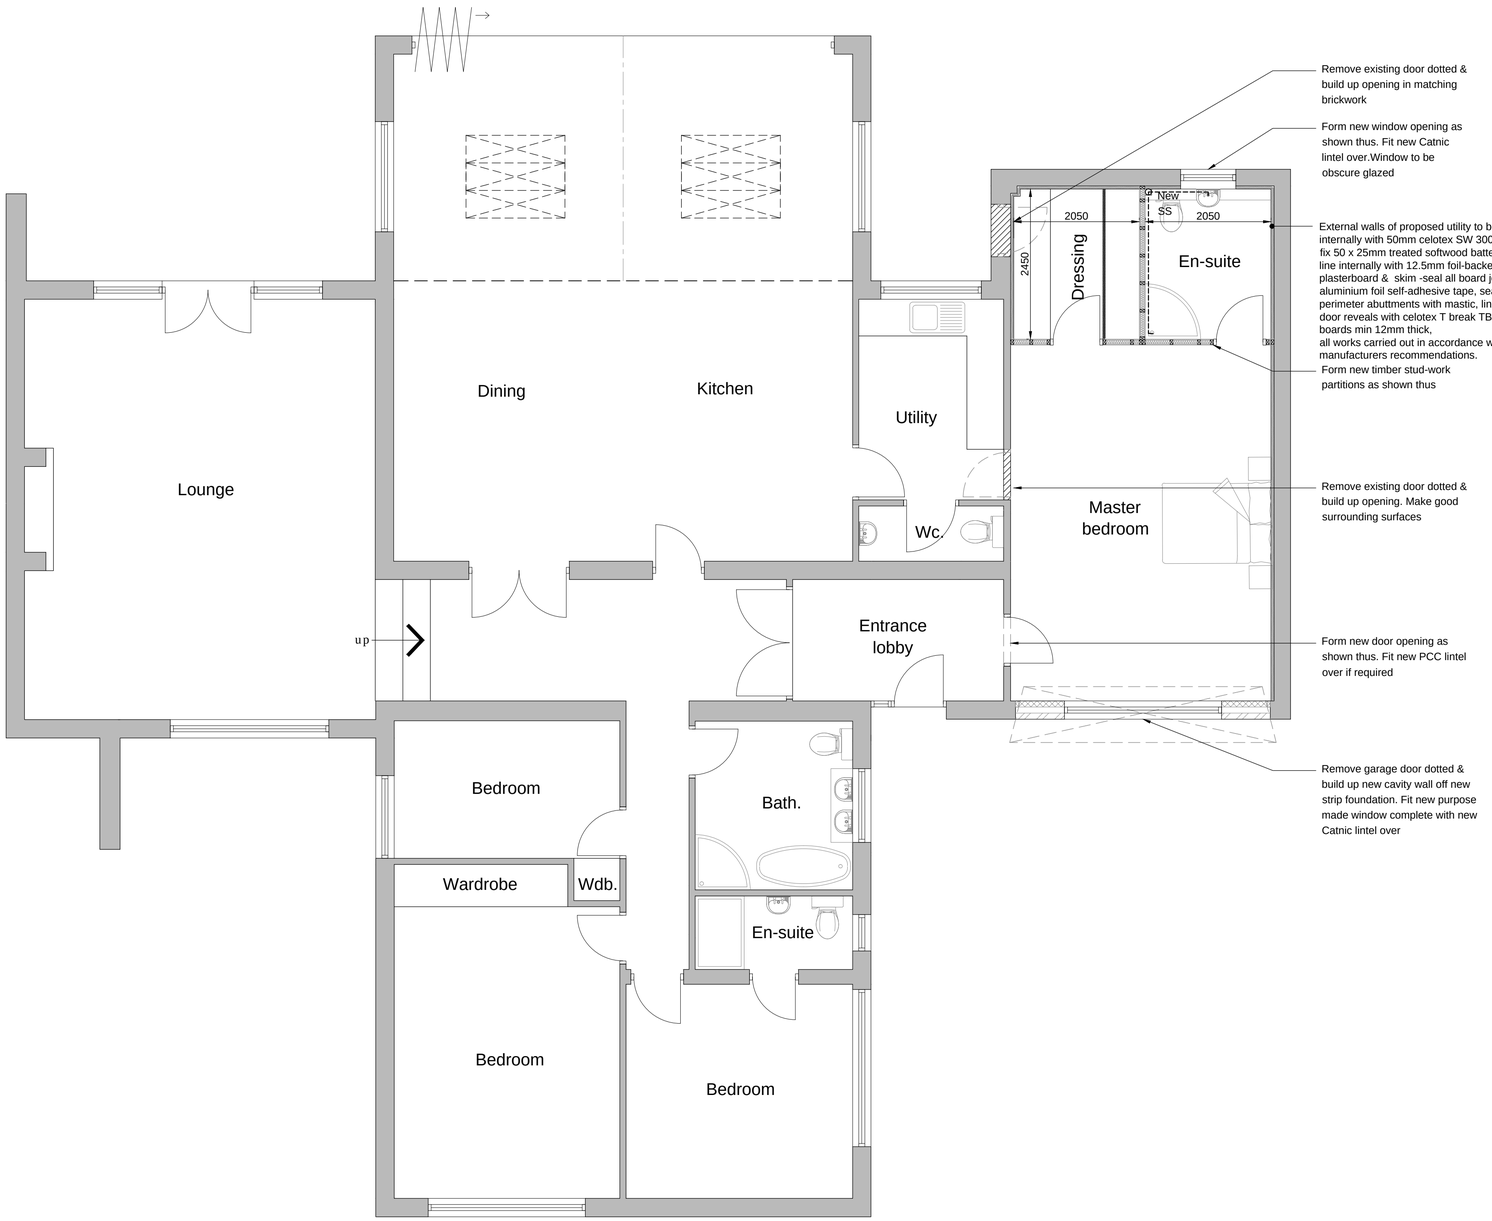


Proposed ground floor plan
Scale 1:50

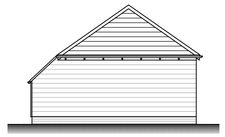


Proposed side elevation
Scale 1:100

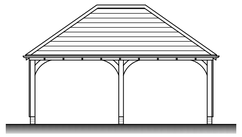


Proposed front elevation
Scale 1:100

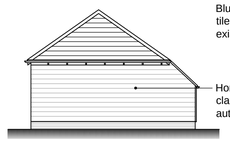

Proposed side elevation
Scale 1:100

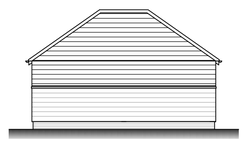

Proposed rear elevation
Scale 1:100

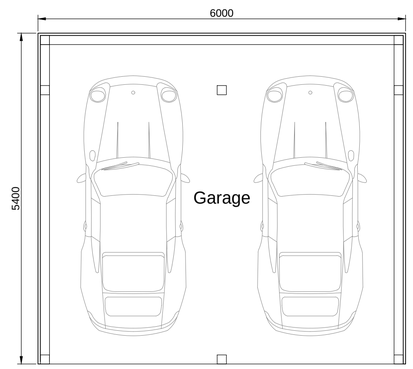

Proposed garage floor plan
Scale 1:50

Client
MR & MRS PINE

Project
PROPOSED GARAGE CONVERSION & REPLACEMENT GARAGE AT 161 PARK LANE, KNYPERSLEY, ST8 7PN

Title
PROPOSED PLANS

Status
PLANNING PERMISSION

Date NOVEMBER 2018 Drawn ME

Scale @A1 AS SHOWN Checked

Project No. 100-02 Drawing No. Rev