

EXISTING WEST ELEVATION

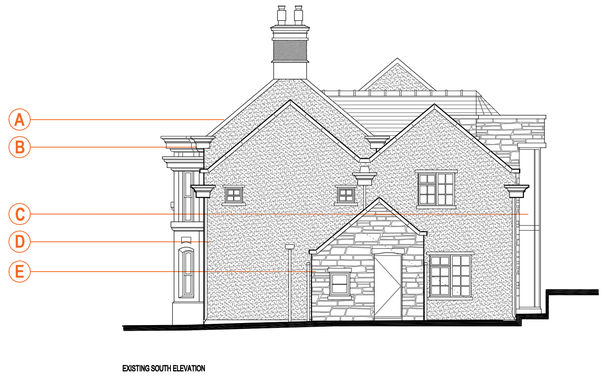

EXISTING SOUTH ELEVATION



EXISTING NORTH ELEVATION



EXISTING EAST ELEVATION

SCALE : 0 2 4 6 8 10

0.M 10.M

KEY: -

- (A) Grey Roof Tiles
- (B) Sandstone coping
- (C) Timber windows / sliding folding doors
- (D) White render to match that of existing building
- (E) Random Coursed Sandstone to match that of existing building

Revision	Description	Date
1	UPDATED TO SURVEY SYSTEMS SURVEY	07.11.18

NB Architects DA

www.nbda-architects.co.uk Tel 01625 575550

Client PETER WRIGHT

Project DUNWOOD HOUSE

Drawing EXISTING ELEVATIONS @1-100

Drawing No. 1739-PD-009 Revision 1

Scale 1:100@A1 Date 13.03.18. Drawn AJH

This drawing is copyright of N.B.D.A. Ltd. and should not be reproduced without permission. Dimensions should not be scaled off this drawing. All dimensions should be checked on site.

A1 Drawing