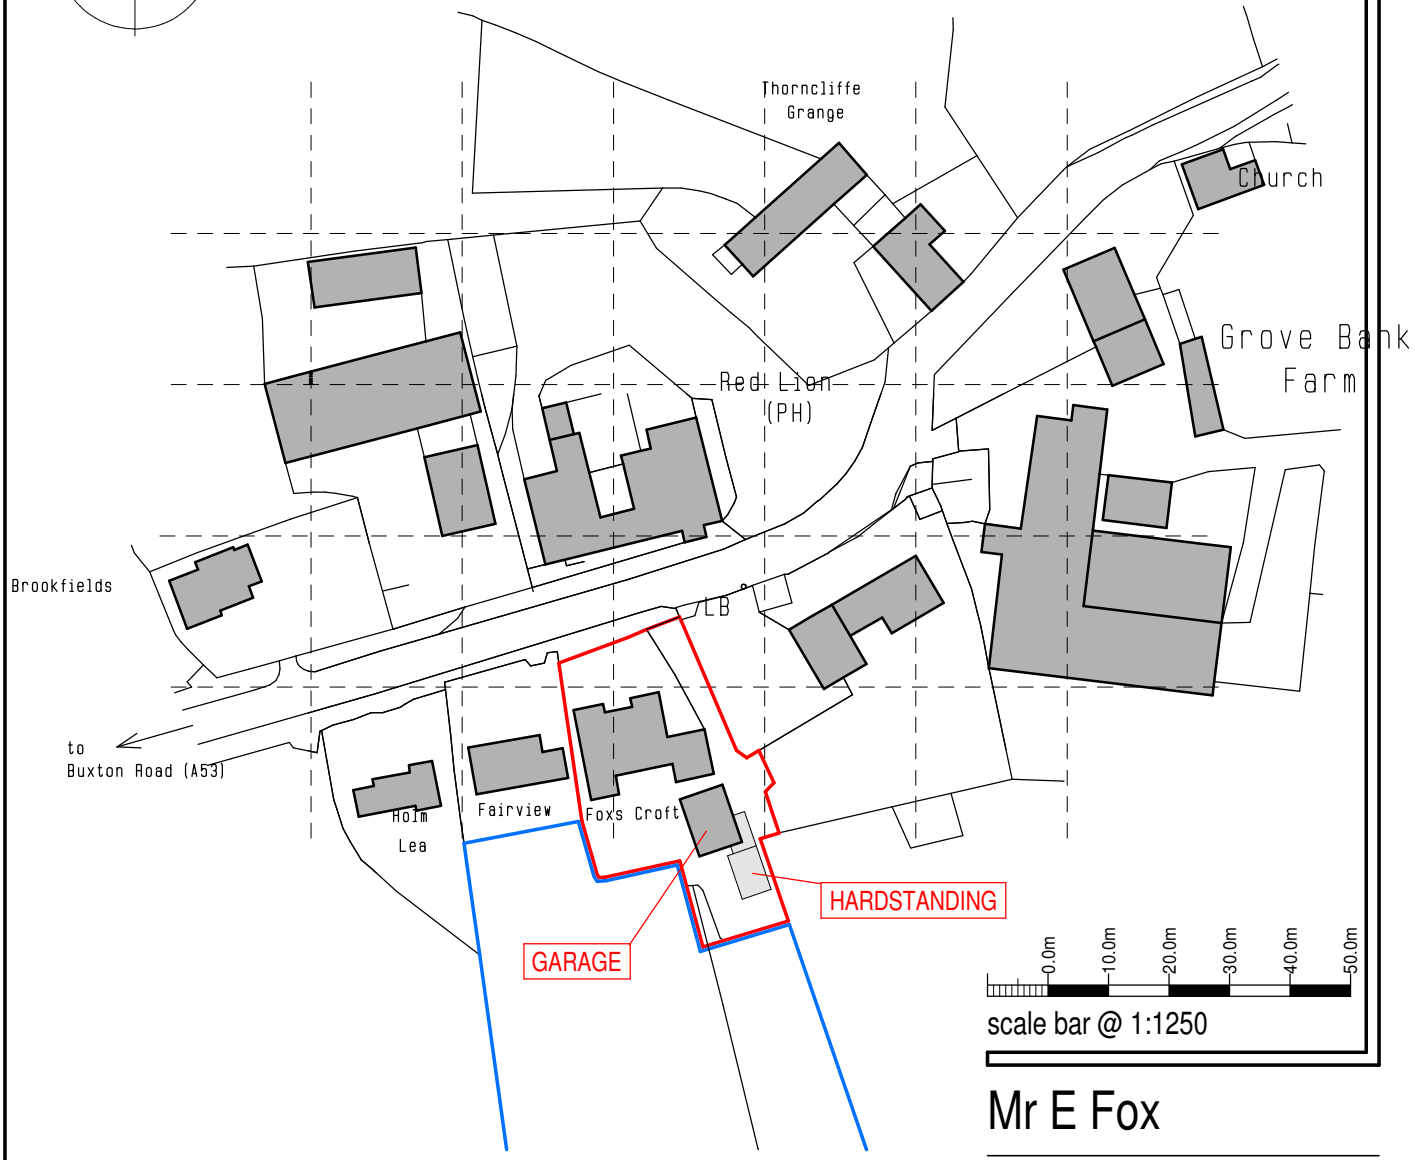


Mr E Fox

FOX'S CROFT,
ANKORS LANE,
THORNCLIFFE, STAFFS
ST13 7LP

RETROSPECTIVE PLANNING APP
LOCATION PLAN

Date	Sheet	Scale
OCT 2018	A4	1:1250
Drg No.	Rev.	Drawn
2016-2180-03	-	NAW

SAMMONS Architectural LIMITED
Chartered Institute of Architectural Technologists Registered Practice
10 Cawdry Buildings, Fountain Street, Leek. ST13 6JP
Telephone: 01538 386002
E-mail: info@sammonsltd.co.uk
Web: www.sammonsltd.co.uk

This drawing is copyright.
All dimensions must be checked prior to commencement.

Serial number: 100694
© Crown copyright and database right 2016
Ordnance Survey licence 100048957