THIS DRAWING IS FOR PLANNIN
PERMISSION AND BUILDING
REGULATION APPROVAL ONLY

Rev	Date	Description

Client
Horizon Care and Education Group Ltd

Project
Windy Harbour House
Ashbourne Road, Caulkon Lowe
Staffs Moorlands ST10 3ER

Drawing Title
SMD/2018/0690

Scale	Paper Size	Date Ch
1:50 1:100	A0	JuL

Drawing Number
Drawing

GROUND FLOOR. 1:50.

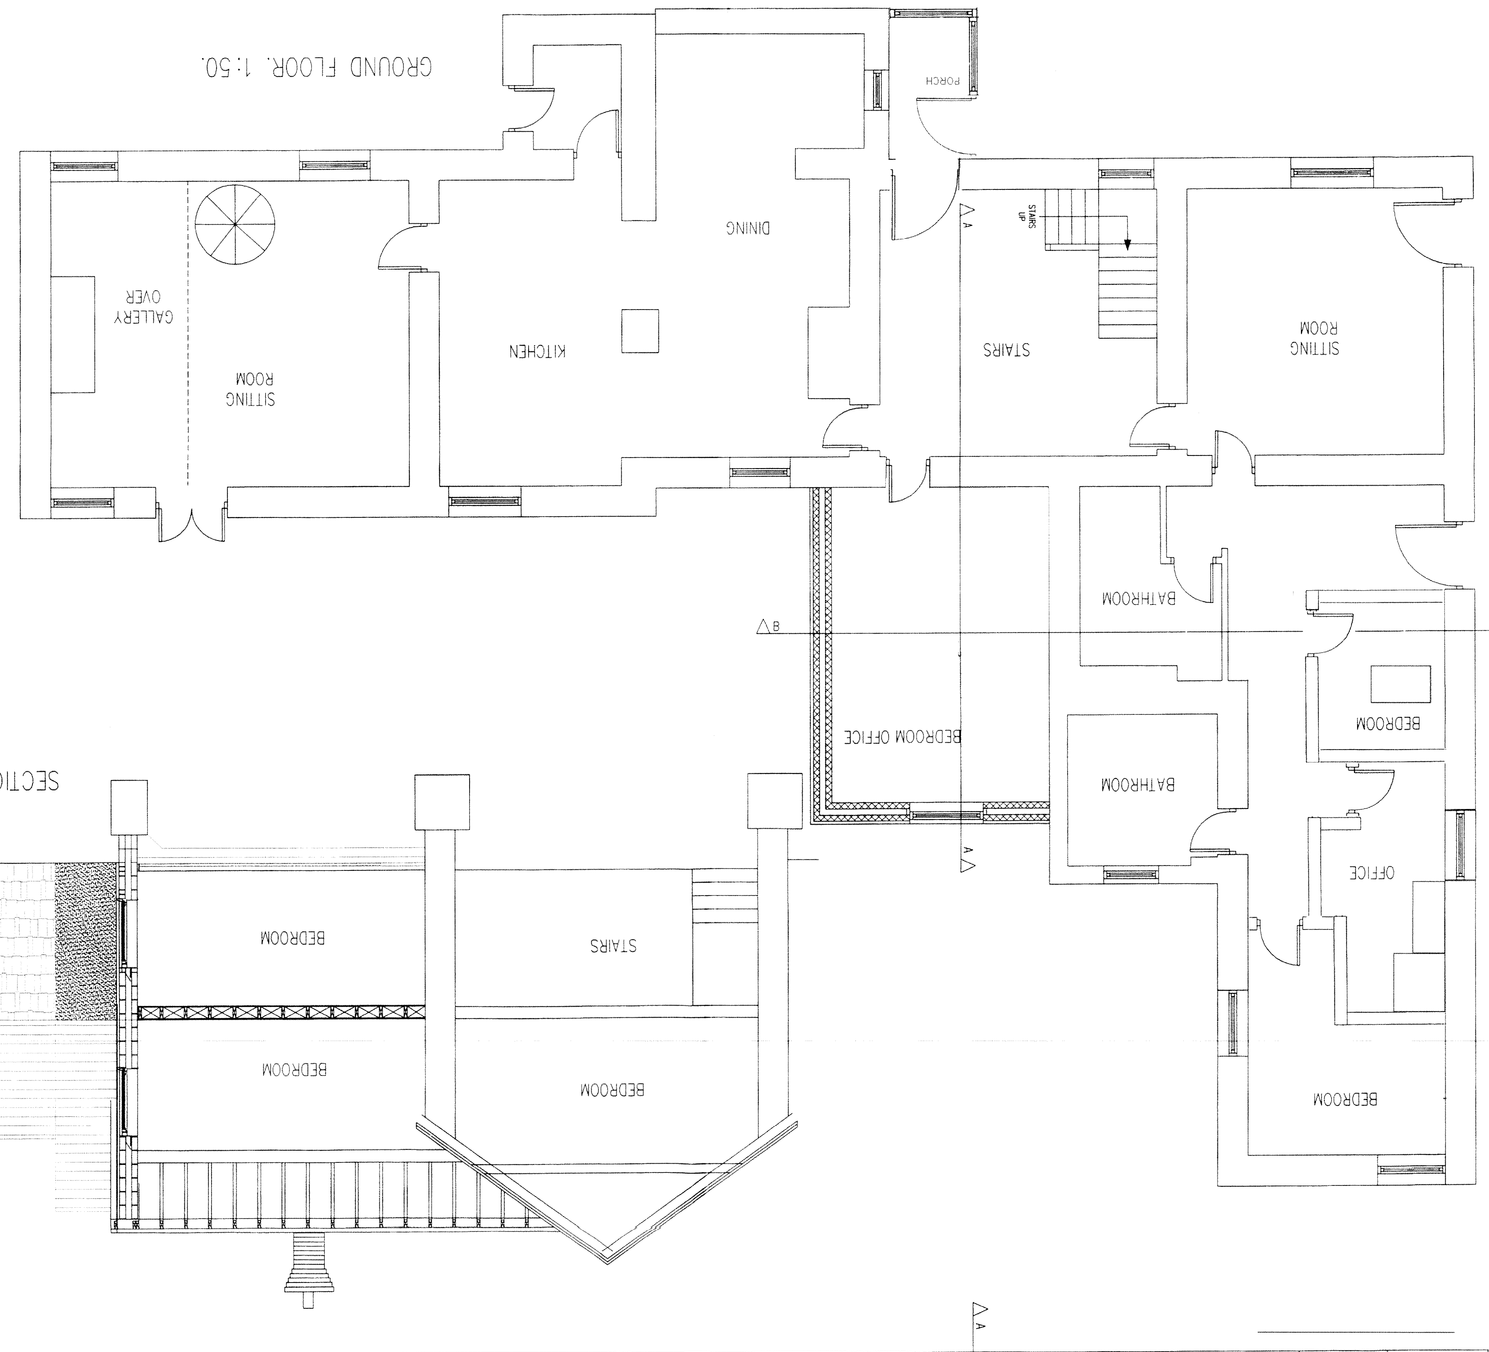

FRONT ELEVATION. SCALE 1:100

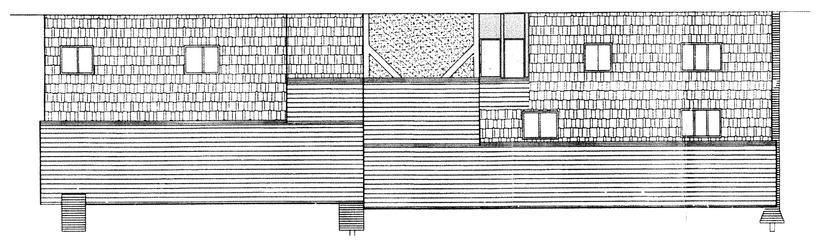

SECTION A-A. SCALE 1:50

SIDE B ELEVATION. SCALE 1:100

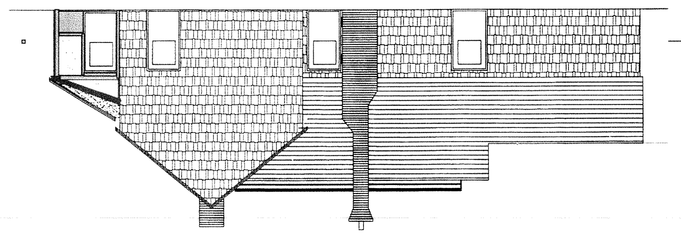

SIDE A ELEVATION. SCALE 1:100

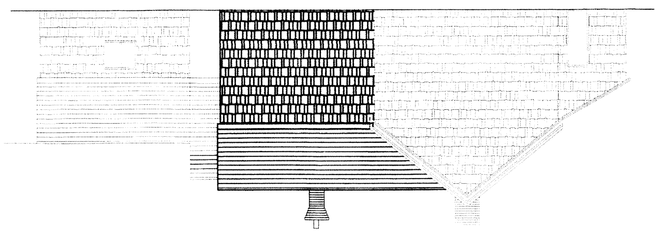

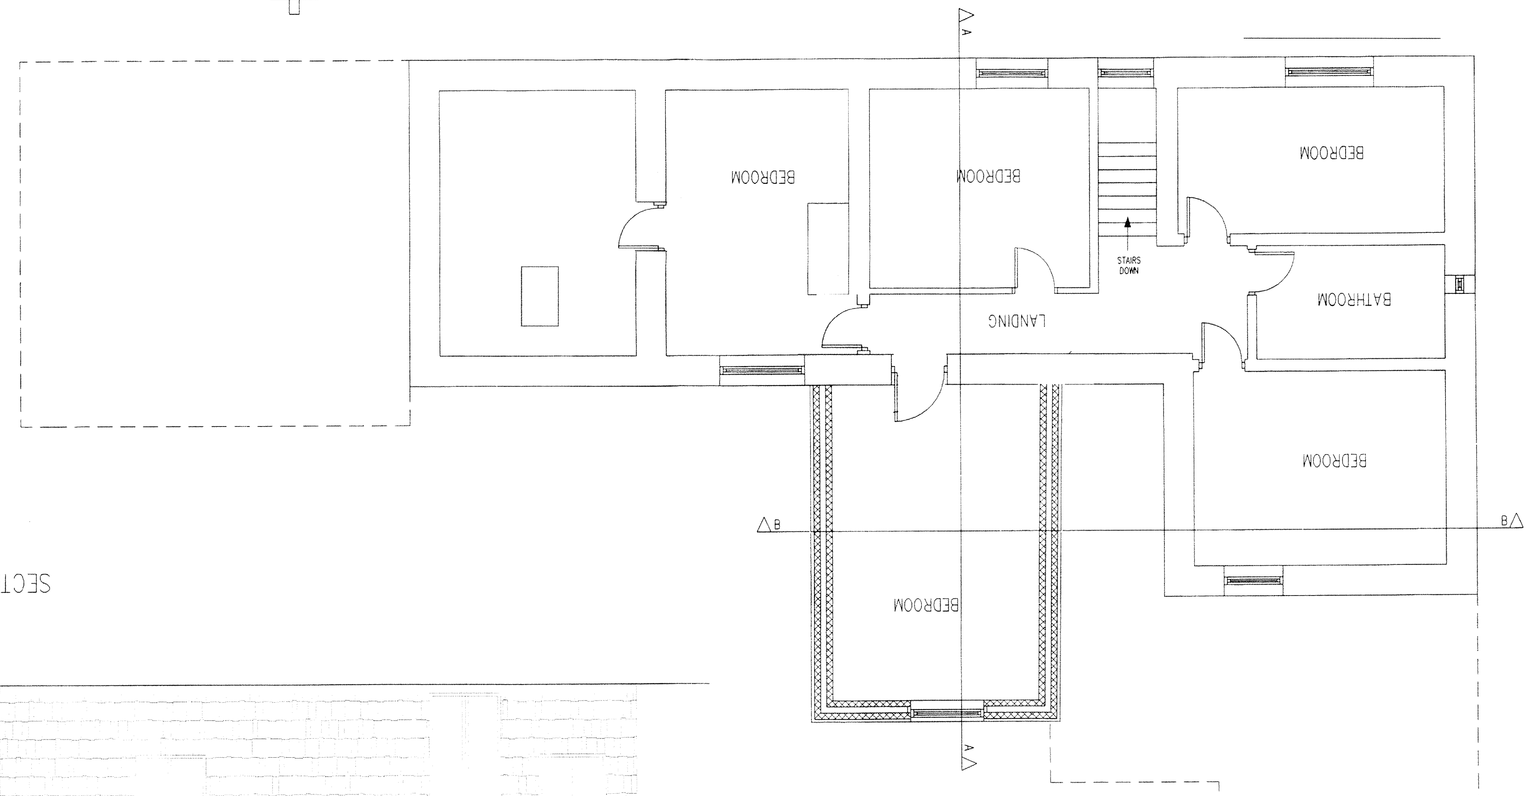

REAR ELEVATION. SCALE 1:100

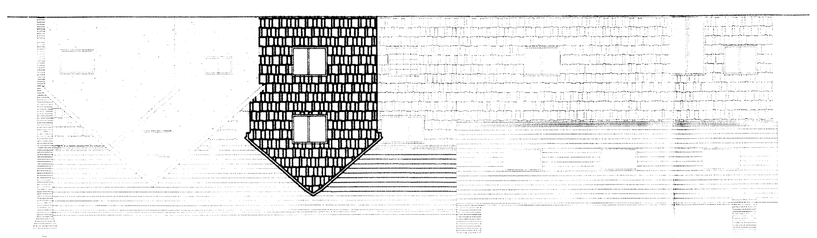

SECTION B-B. SCALE 1:50

