BLOCK/SITE PLAN
AREA 55m x 55m A3
SCALE 1:200
CENTRE COORDINATES: 406465, 348211

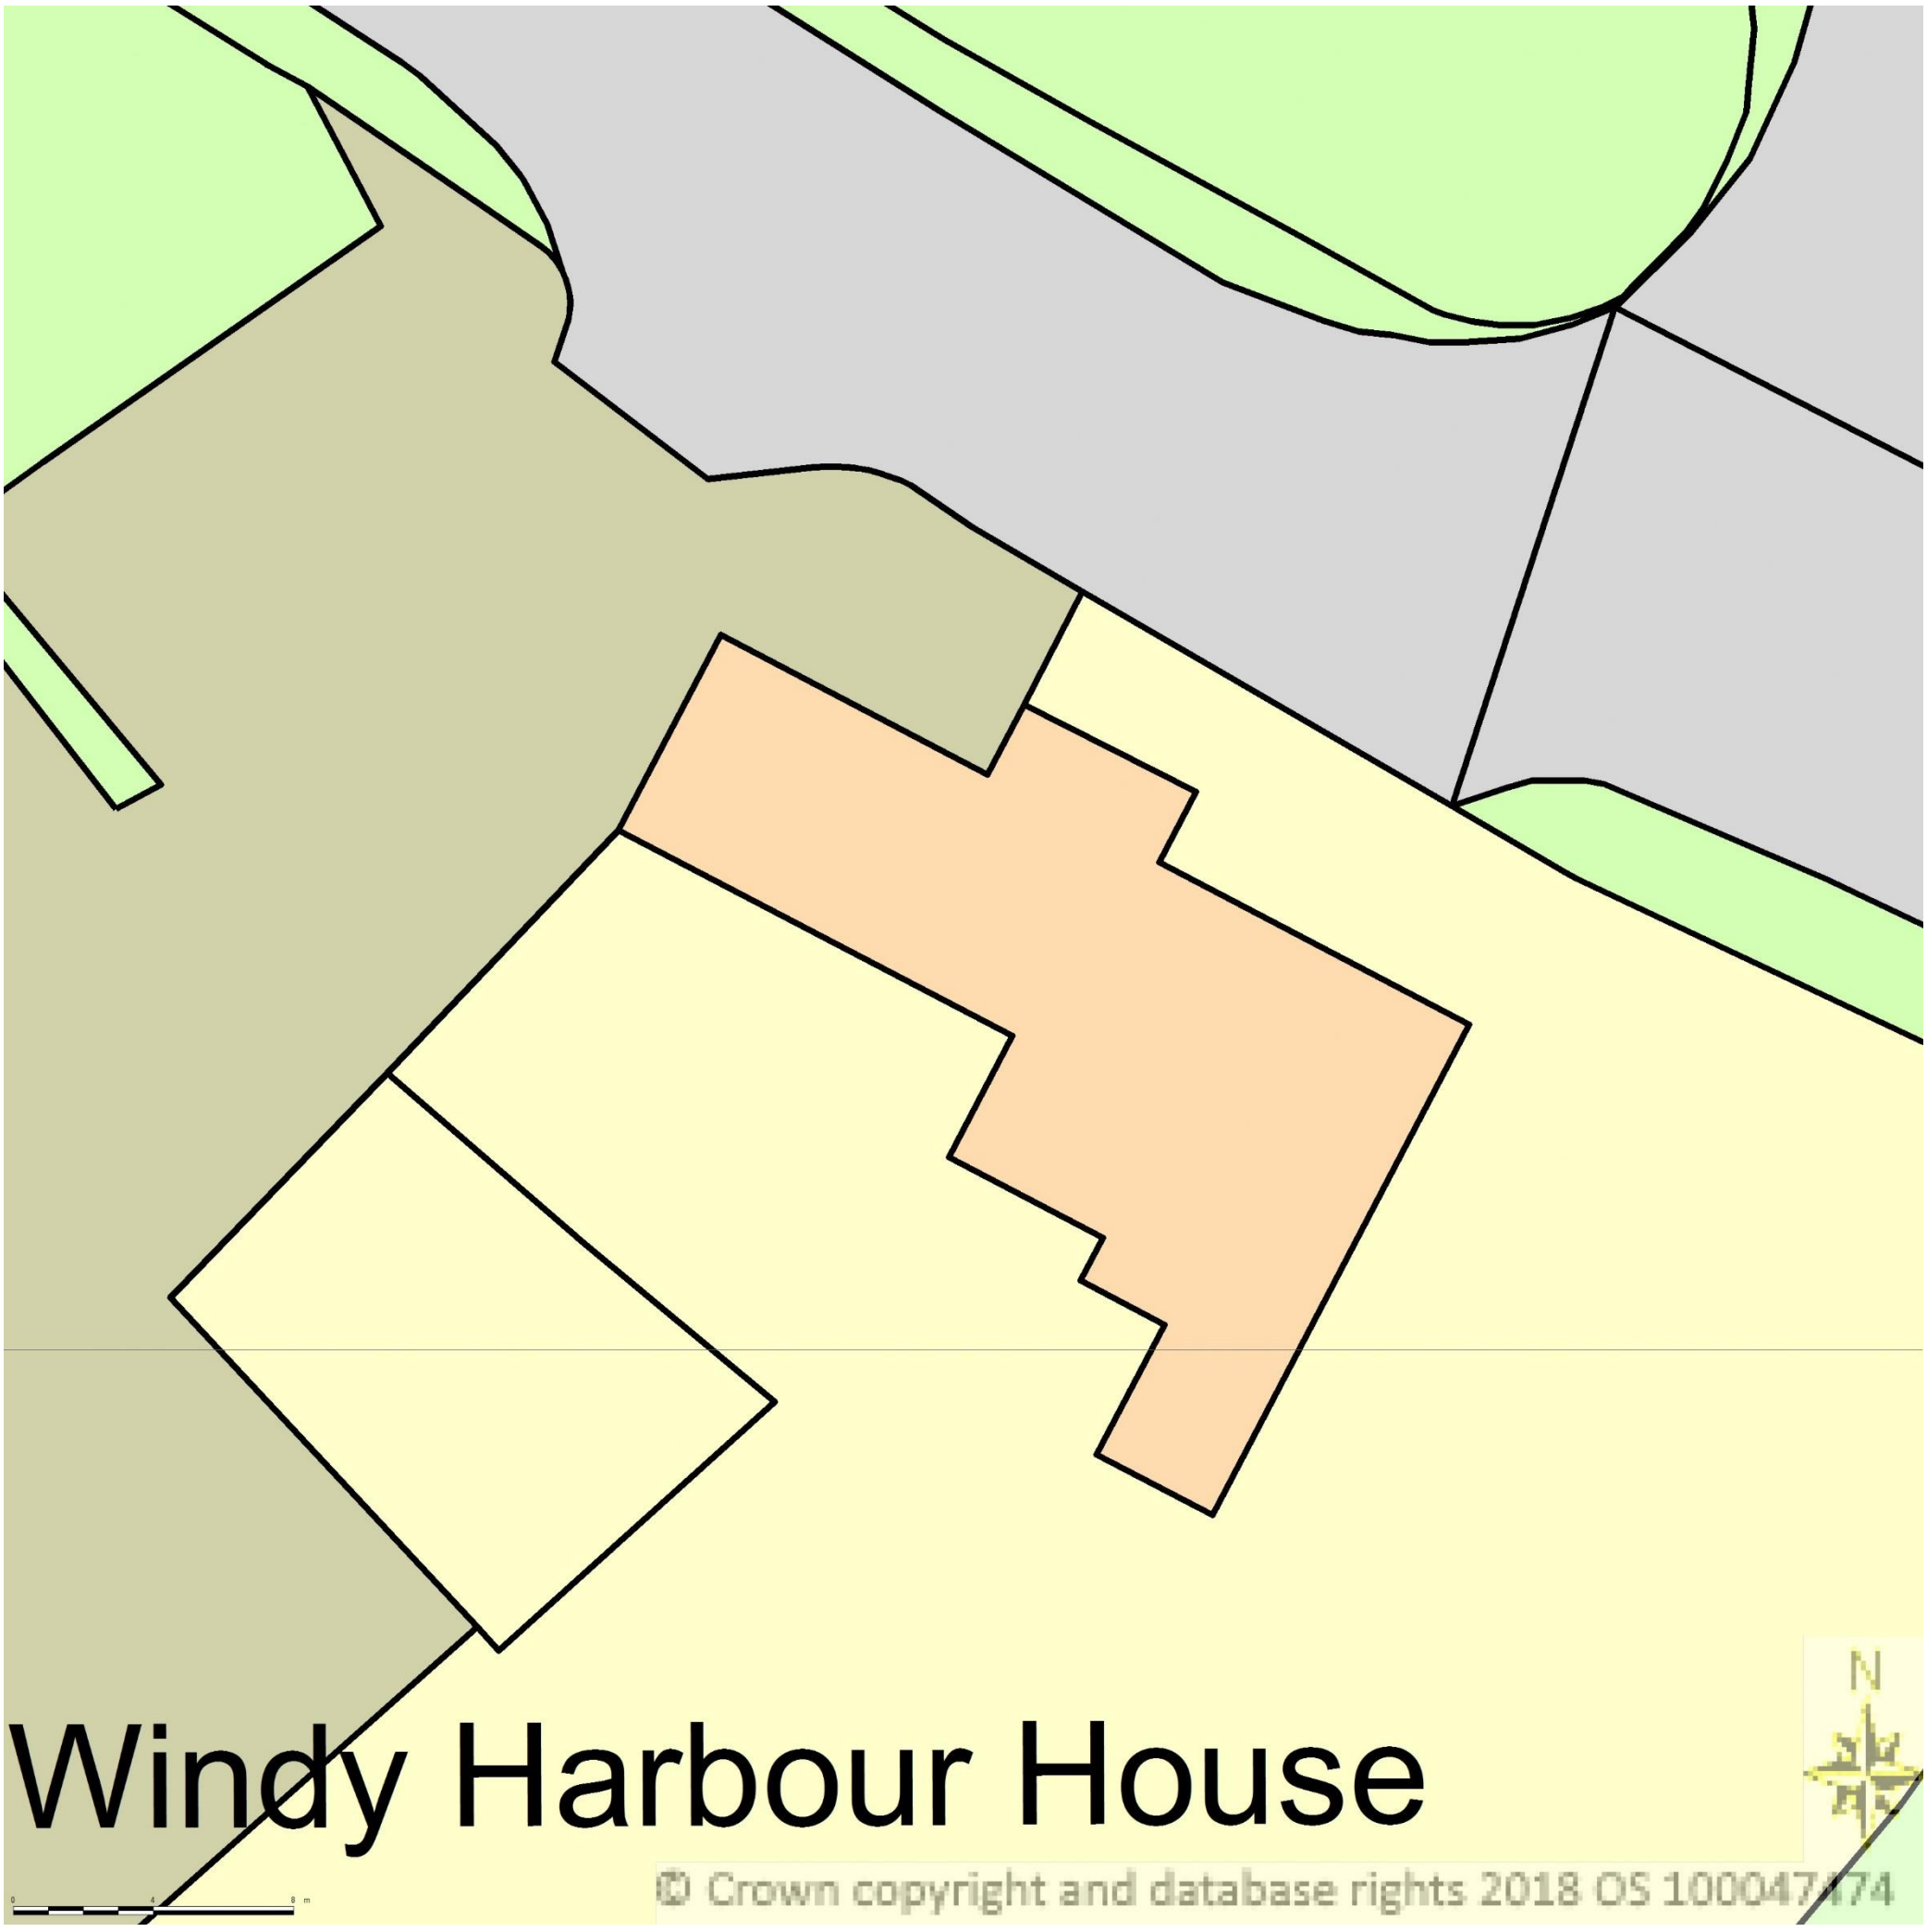

Supplied by Streetwise Maps Ltd
www.streetwise.net
Licence No: 100047474
03/12/2018 13:31:35