NOTES

AO

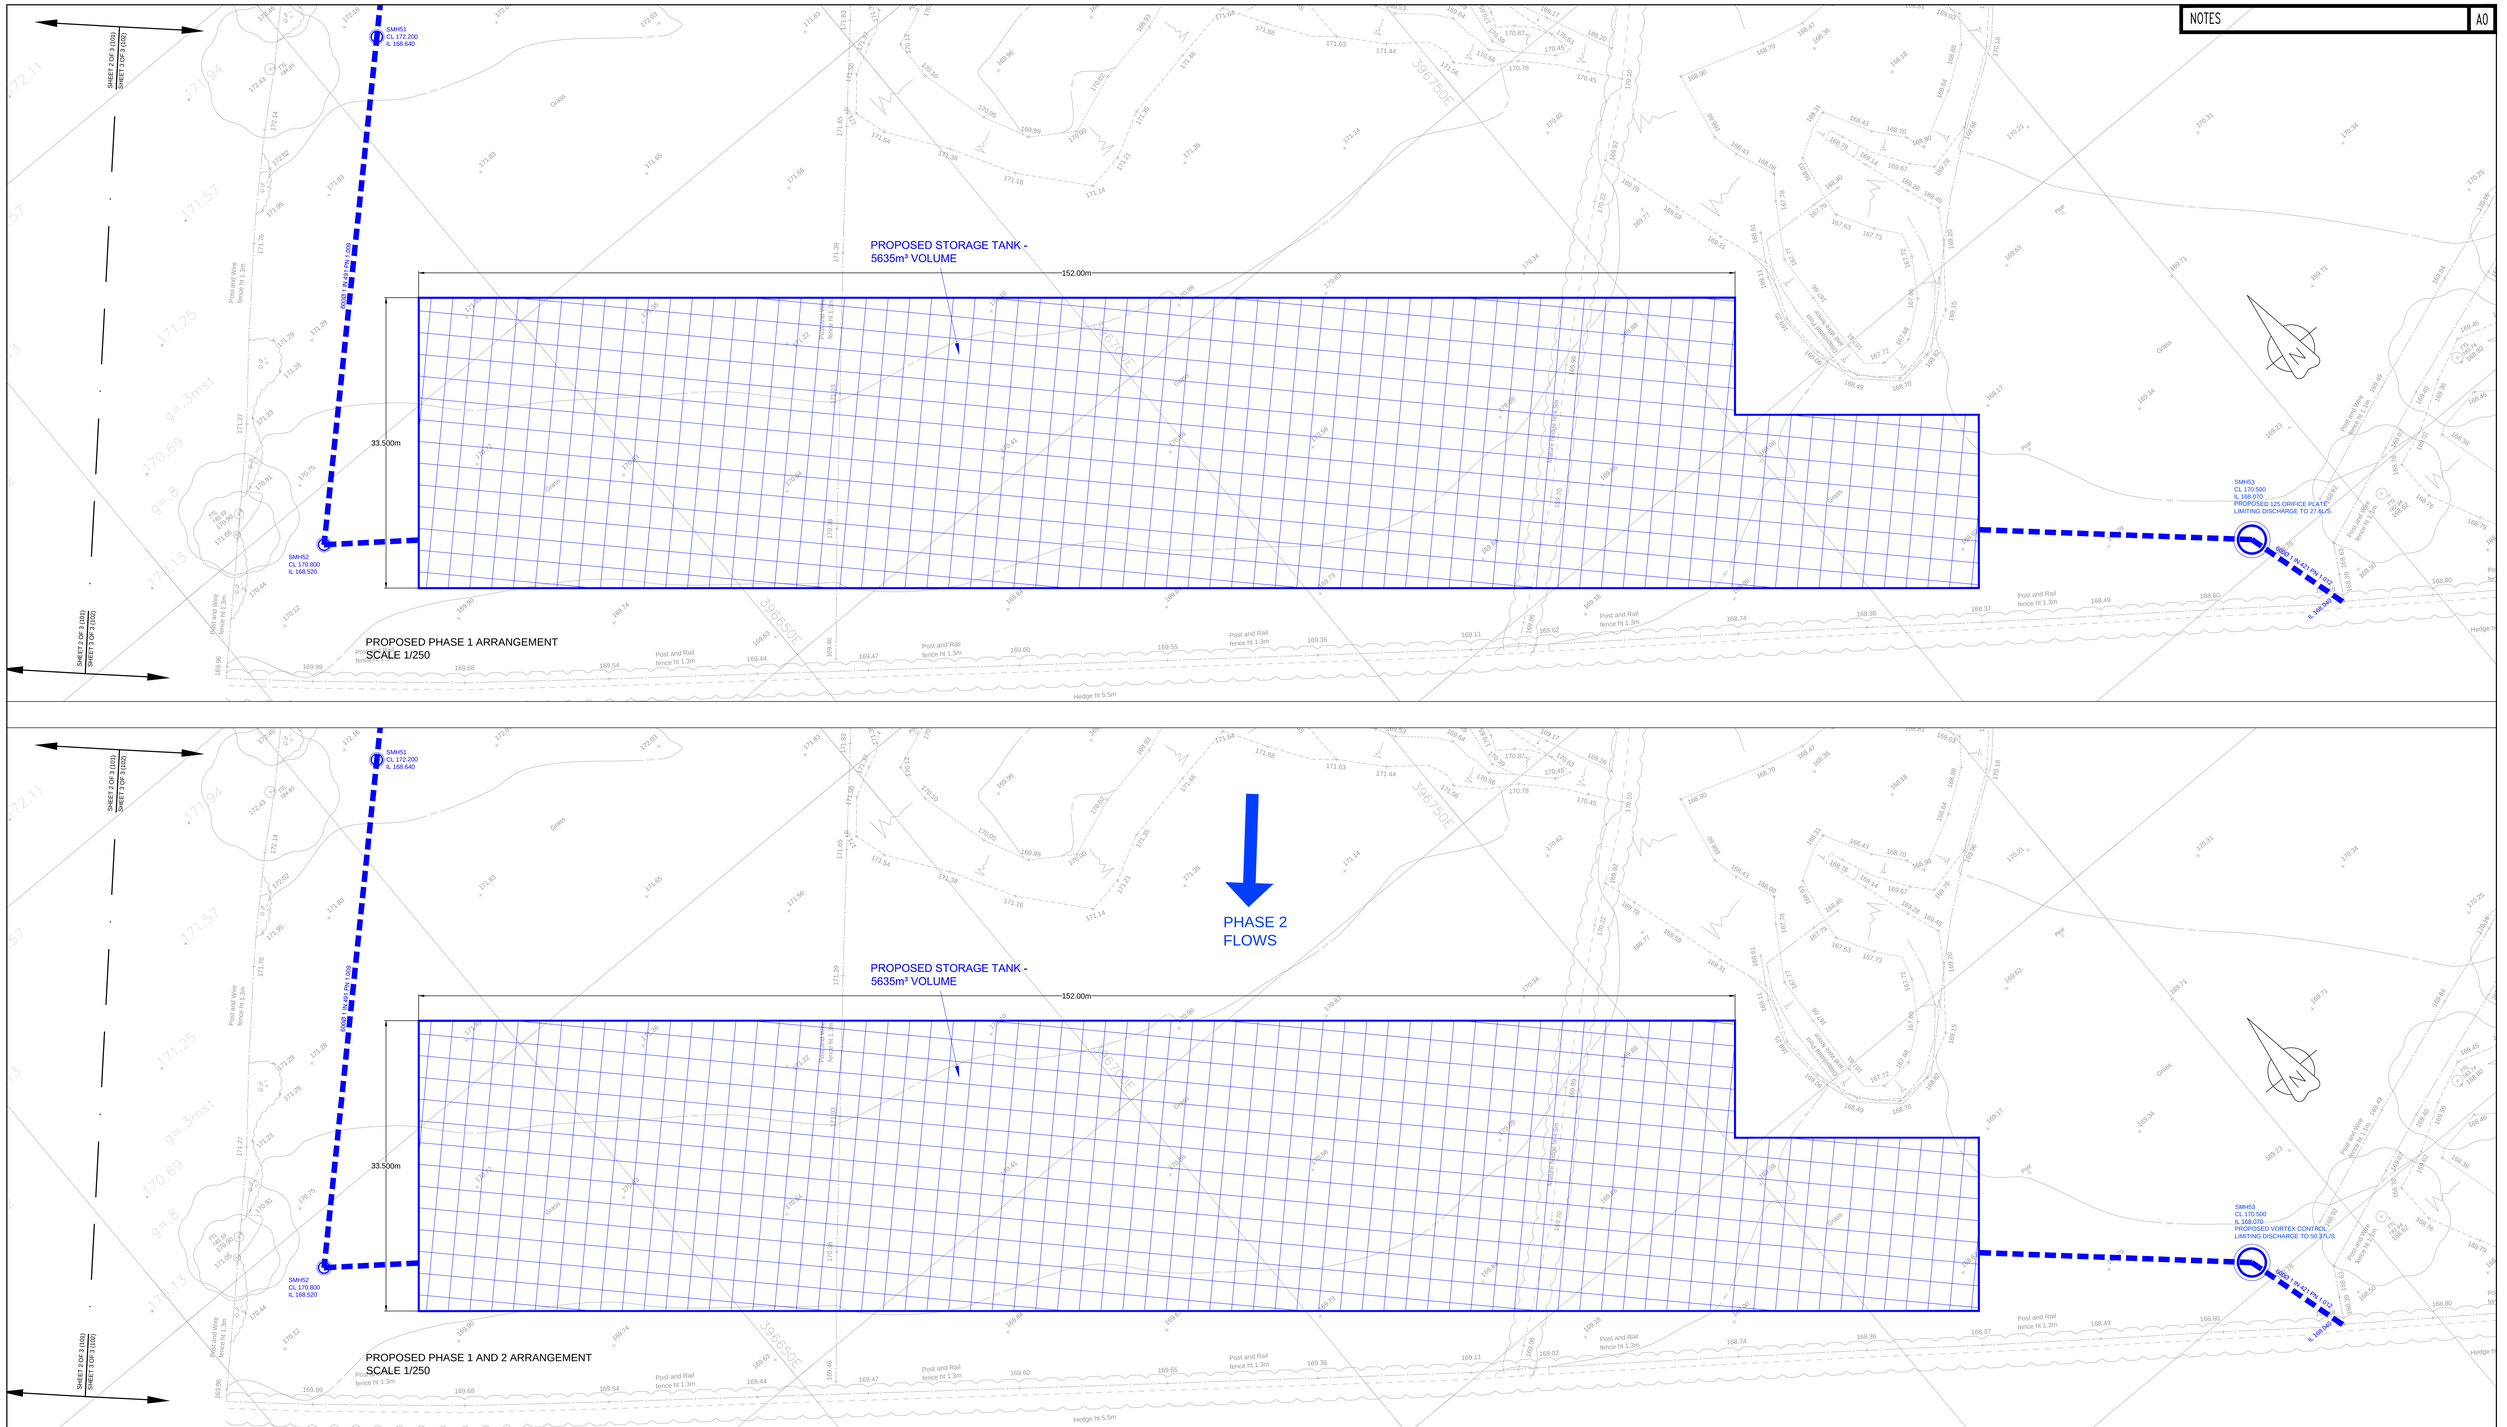

KEY

PROPOSED STORM DRAINAGE

PROPOSED STORAGE TANK

Rev	Date	Description	By	Chkd By
-	07.09.2018	First Issue	JH	GL

Revision Schedule

Project Title
BLYTHE BRIDGE, STOKE-ON-TRENT

Drawing Title
PROPOSED DRAINAGE PLAN
(SHEET 3 OF 3)

Drawn by JH | Checked by GL | Project Engineer GL

Date	Scale	Project No	Drawing No	Rev
07.09.2018	1:250	12629	100	-

BAYNHAM MEIKLE
Consulting Structural & Civil Engineers
8 Meadow Road, Edgbaston, Birmingham B17 8BU
Tel: 0121 434 4100 Fax: 0121 434 4073 Email: admin@bm-p.co.uk