



1 Elev 1
1 : 50

Notes:

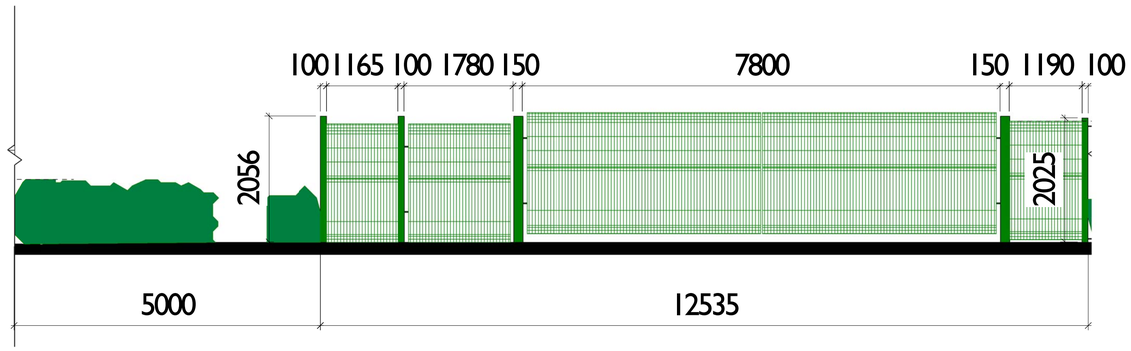

2 Elevation 01 (Cont.)
1 : 50

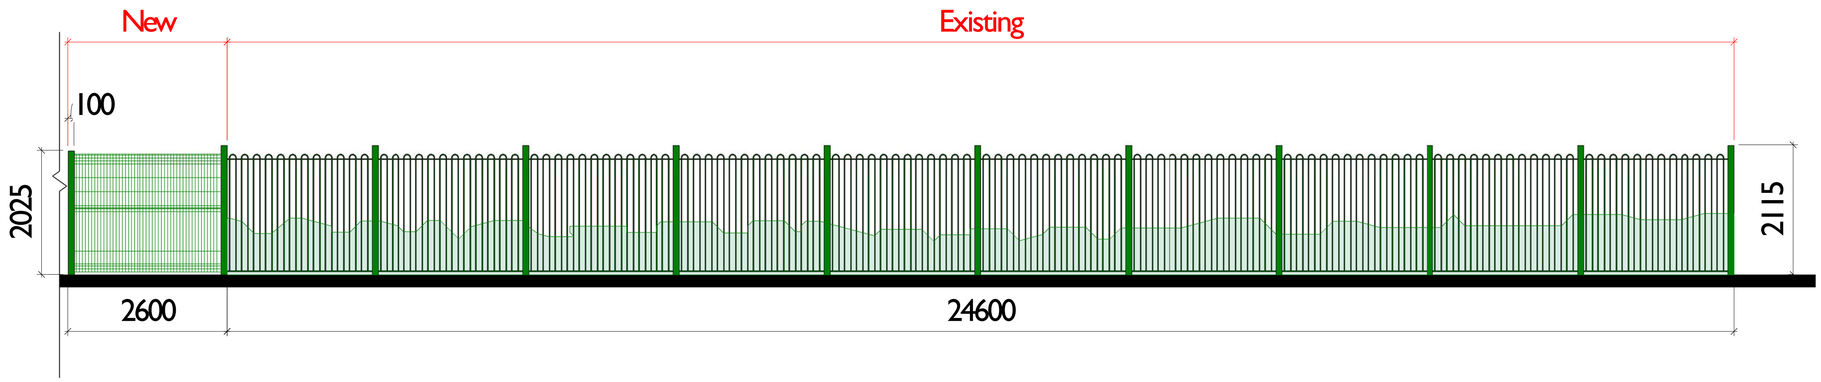

3 Elevation 01 (Cont.)
1 : 50

0 0.5 1 1.5 2 2.5 5 7.5 10 15 [m]

Rev	Description	Date	dwn by
A	Drawing Scale notes amended	30/11/18	dwn

Revision Schedule

T.A.D. Architects
Smithy Wood House,
Smithy Wood Crescent,
Sheffield, S8 0NU

Tel: 0114 250 9600
Fax: 0114 258 3681
Email:enquiries@tadarchitects.co.uk
www. tadarchitects.co.uk

Project:
Town Yard,
Leek, Staffordshire
ST13 8BF

Drawing Title:
As Proposed Elevations
New Brickwork & New Mesh Fence

Scale (@ A1)	Date:	Drawn by:	Checked by:
1 : 50	08/10/18	AG	DR

Suitability	Revision
WIP	A

DRAWING NUMBER
Project Orig. Vol. Level Type Role Class. Number
1882-TAD-XX-XX-DR-A-Gx-0001

© T.A.D. Architects

30/11/2018 09:43:07