
PRIOR NOTIFICATION APPLN.


SHAW WALLS FARM - FOXT

Drg No E011/8

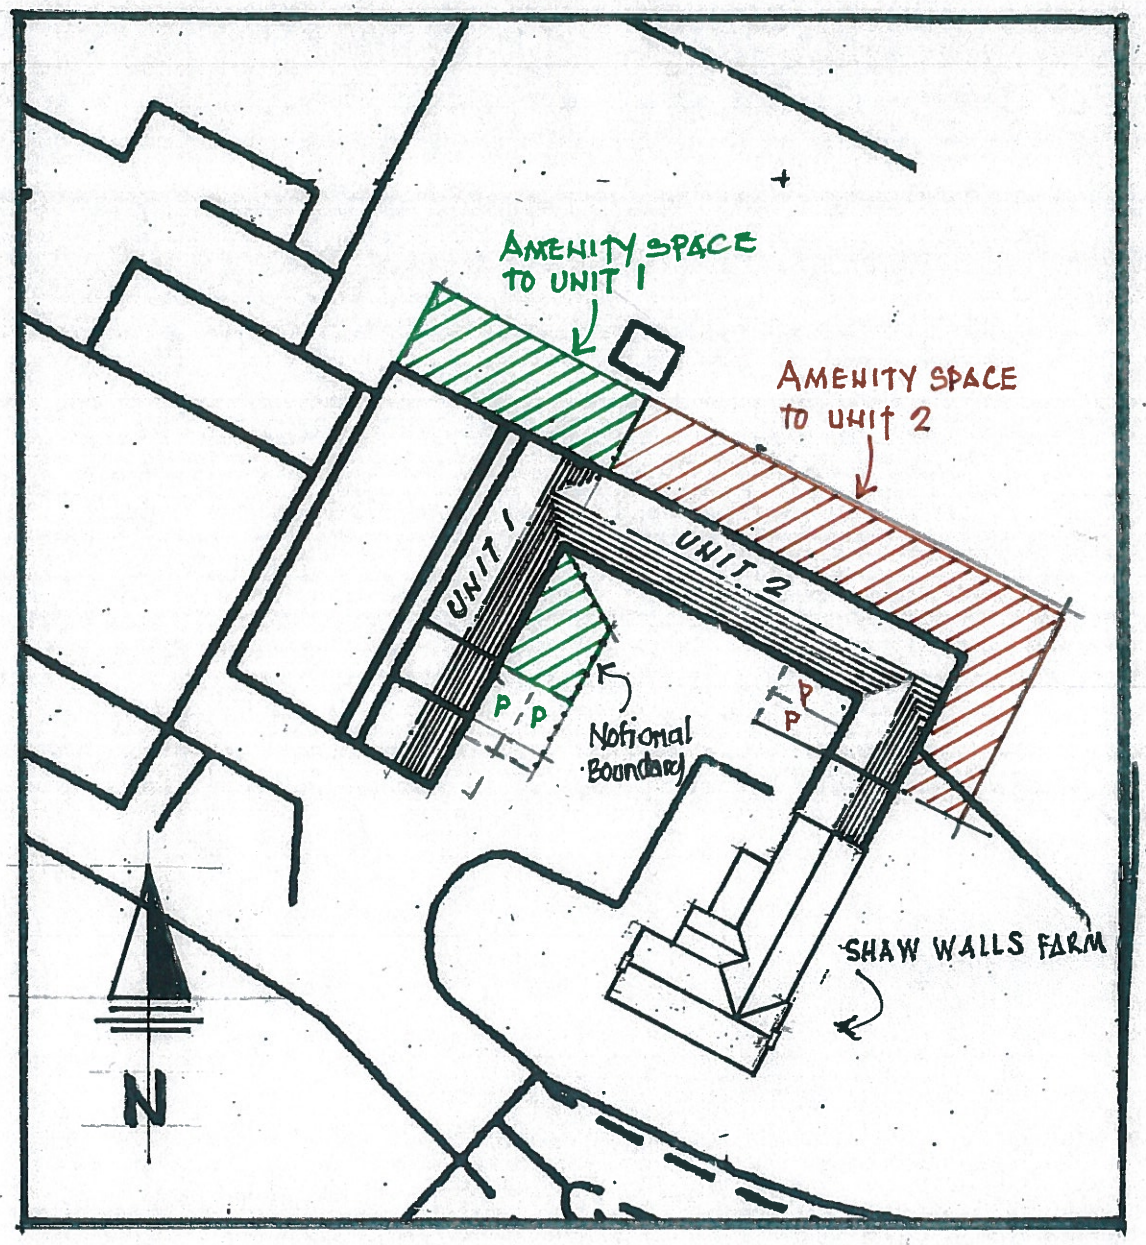

SITE PLAN

Scale 1:500

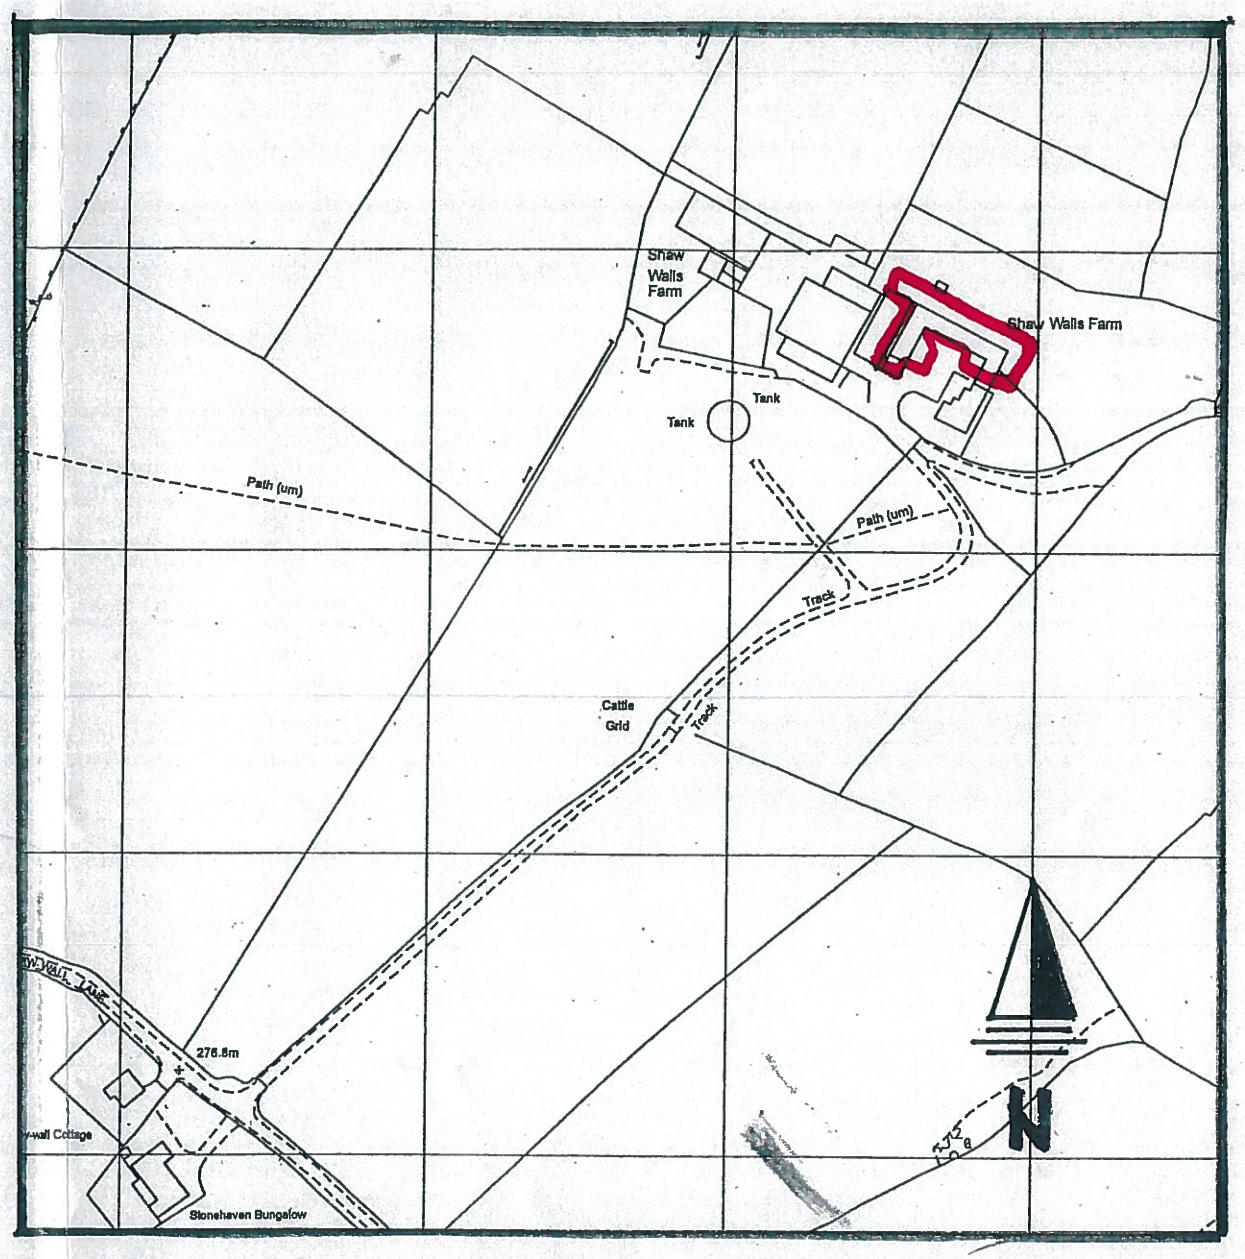

LOCATION PLAN

Scale: 1:2500

BIN STORES IN LINE WITH SMDC COLLECTION REGIME.

8

A3

PRIOR NOTIFICATION Appln.
SHAW WALLS FARM, FOXT ST10 2HS
FOR MR. E. BENNETT.