



Front Elevation 1:50




Rear Elevation 1:50

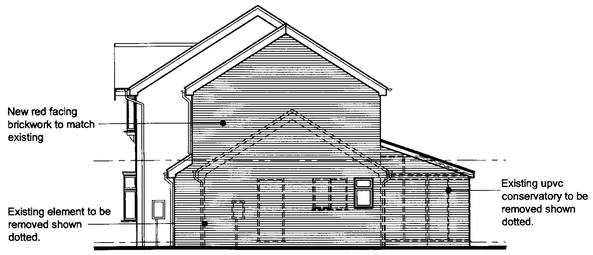


Side Elevation 1:100

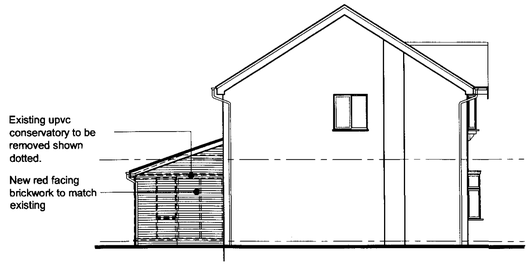


Side Elevation 1:100

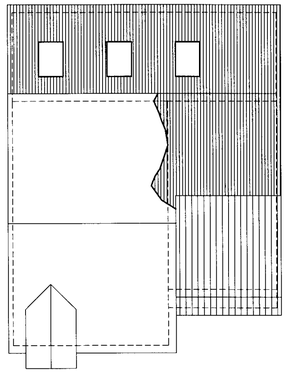


Roof Plan 1:100

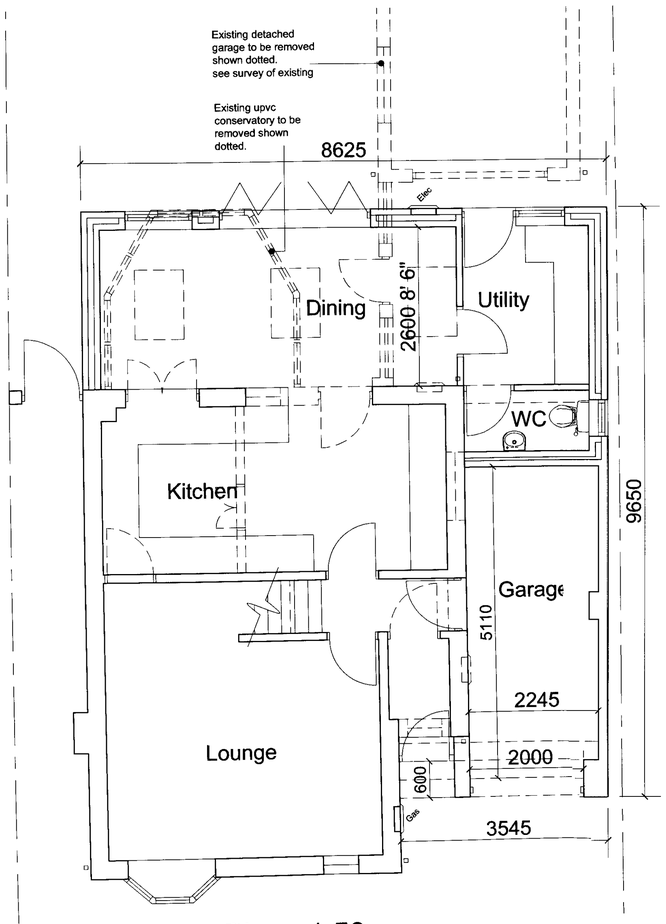


Ground Floor Plan 1:50

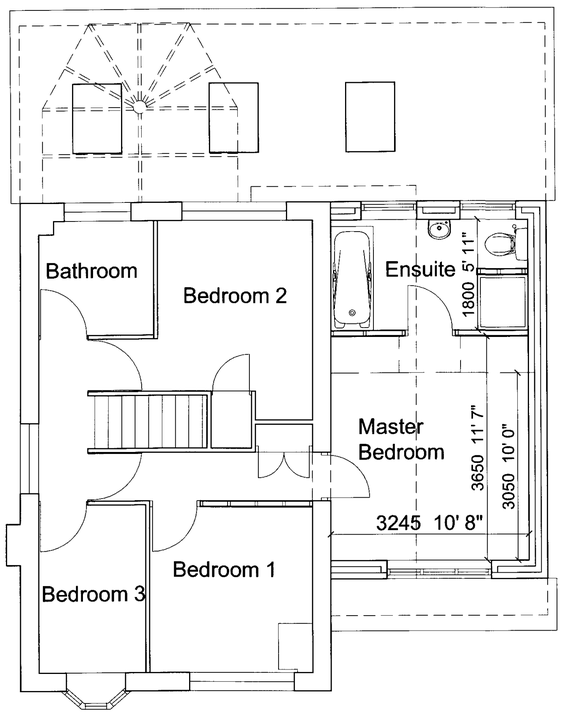

First Floor Plan 1:50

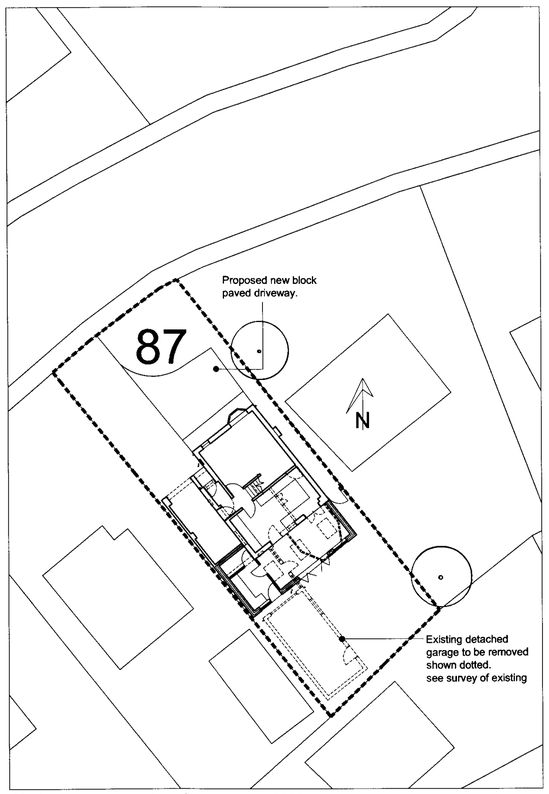

Site Layout plan 1:200

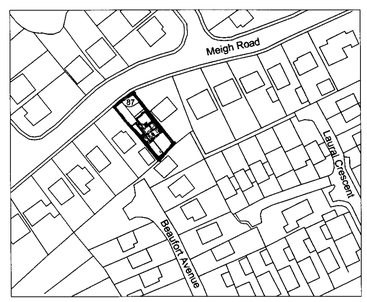

Location Plan 1:1250

OS Plan traced in ACAD

Mr & Mrs P Mylett

Project Name and Address

Proposed side and rear extension at 87 Meigh Road, Werrington, Stoke-on-Trent

Drawing Title

Plans and elevations as Proposed

Drawing No.	Status
02	Planning
Date: Feb 2010	
Scale: 1:50 1:100	