This drawing is copyright and should not be reproduced without permission.
The contractor is responsible for checking dimensions and levels and drainage inverts prior to commencing works - any discrepancy to be verified before proceeding..figured dimensions only to be worked to:

All work to be carried out in accordance with the current Building Regulations, British Standards/Codes of practice and statutory authority bye -laws and recommendations.

Revision	Comments	Date

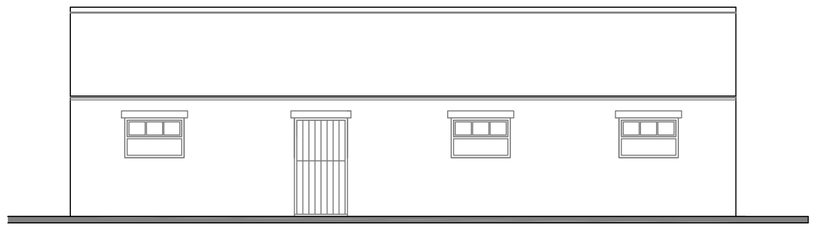

Existing Front elevation

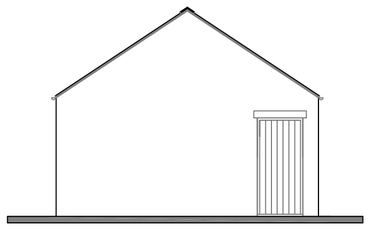

Existing Side elevation

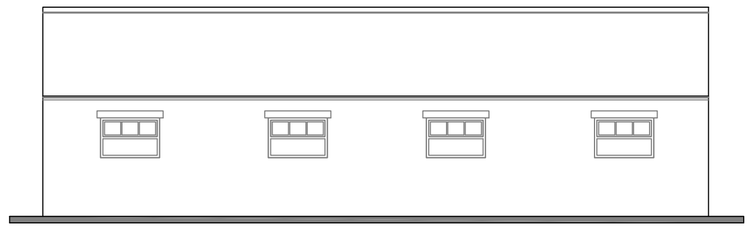

Existing rear elevation

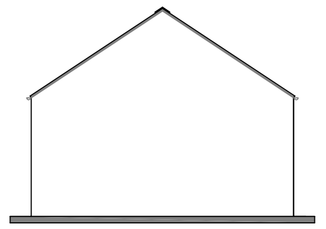

Existing Side elevation

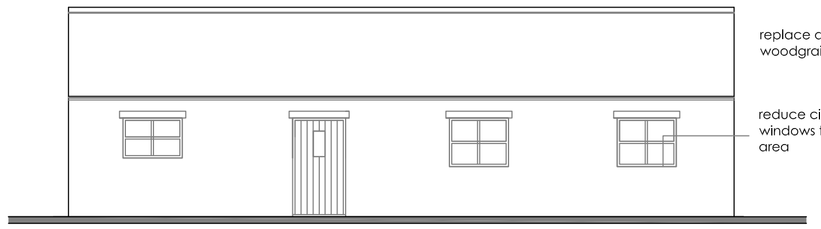

replace all existing doors and windows in woodgrain UPVC

reduce cill heights of existing windows to kitchen and lounge area

Proposed Front elevation

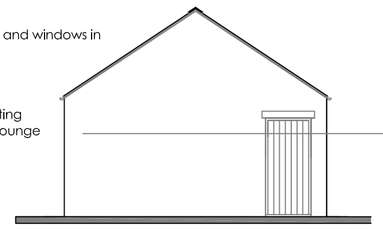

Proposed Side elevation

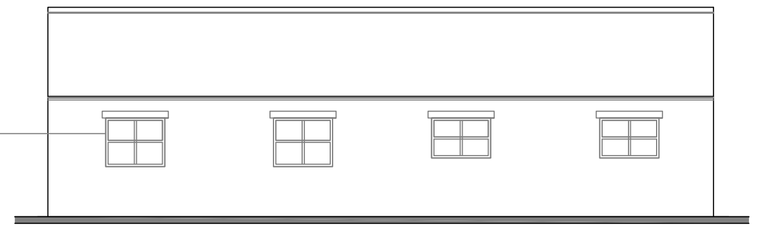

Proposed rear elevation

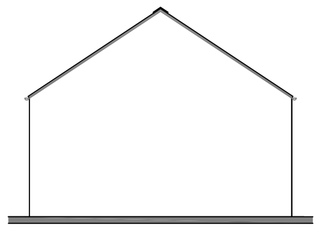

proposed Side elevation

new kitchen fittings to clients choice.

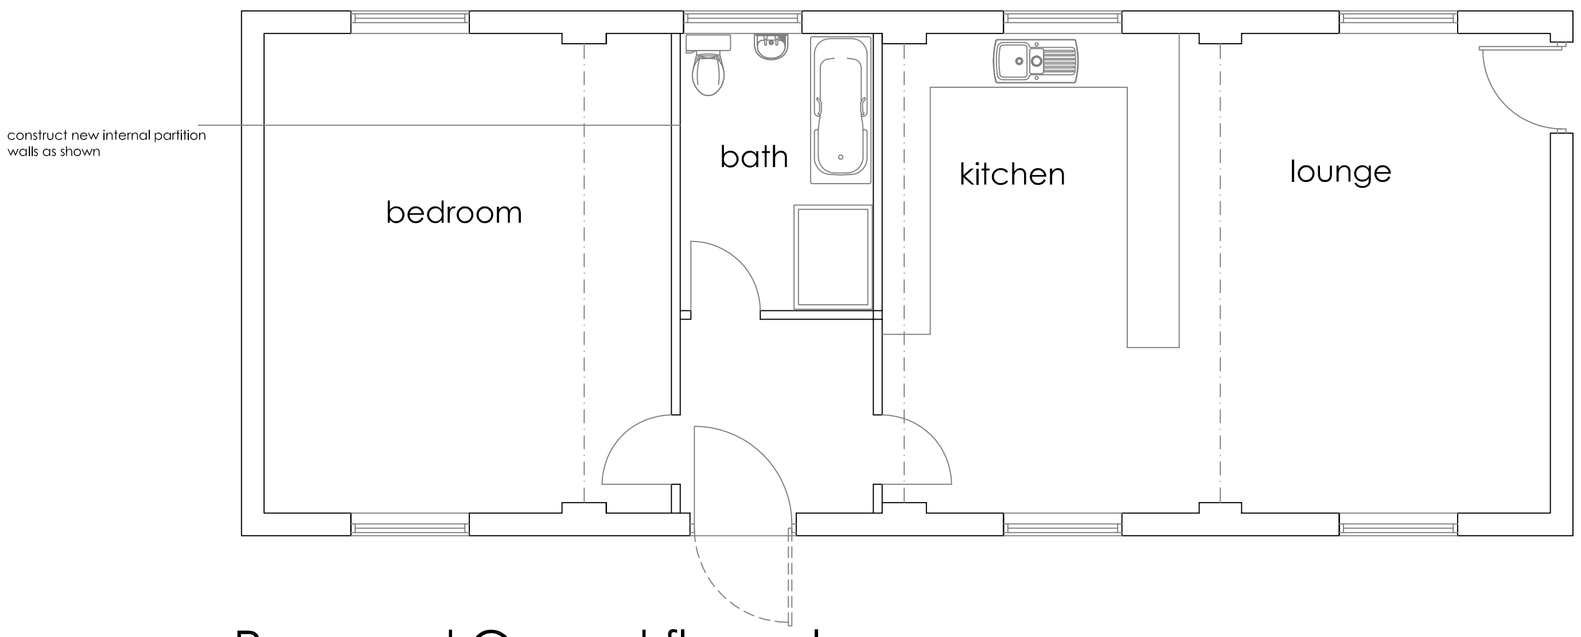

Proposed Ground floor plan

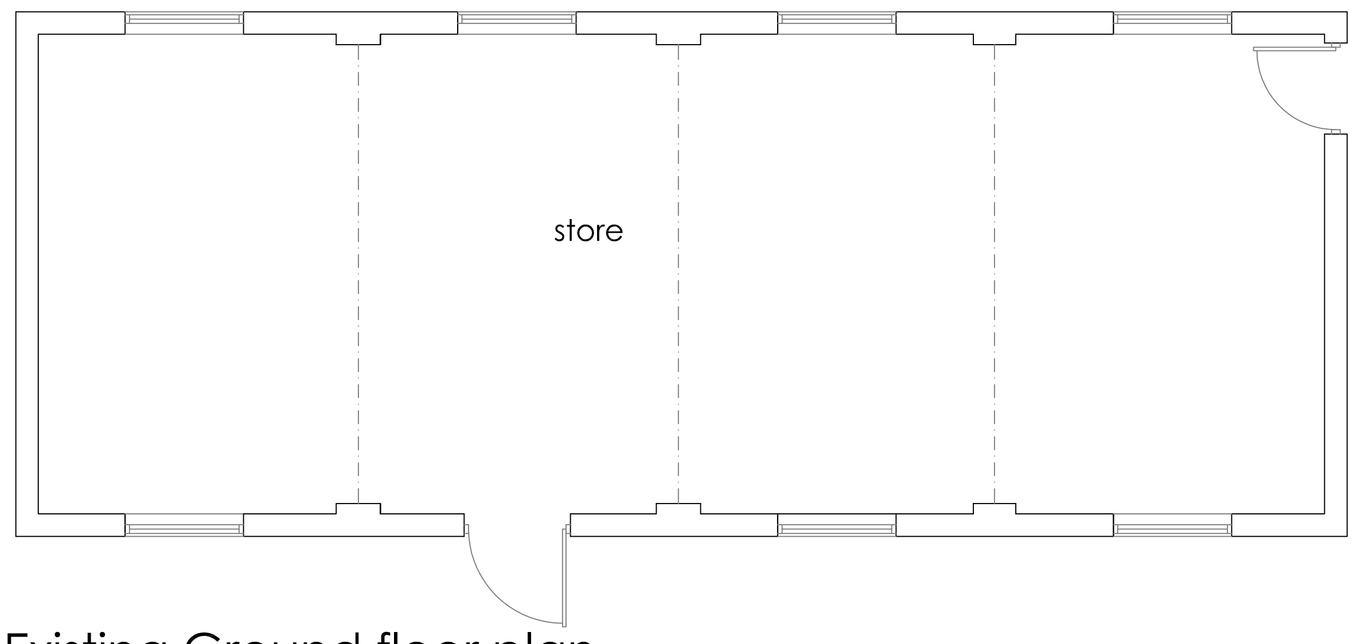

Existing Ground floor plan



Existing Roof plan



Proposed proposed roof plan

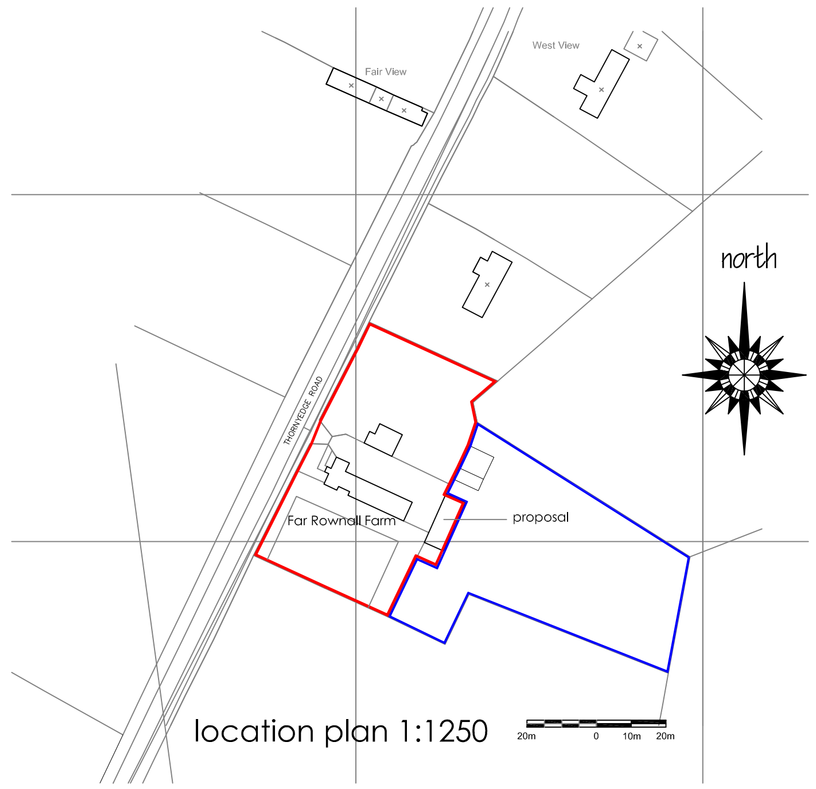

location plan 1:1250

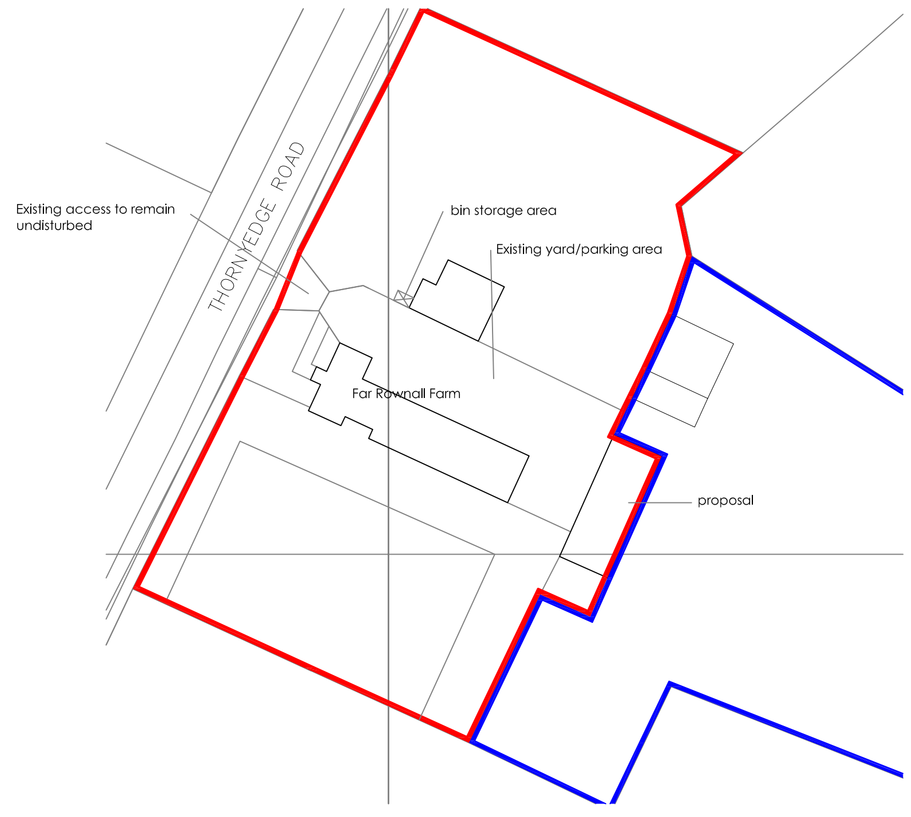

Site plan 1:500

Robert Berry MCIAT
Architectural services
10 Truro Close, Congleton, Cheshire, CW12 3BD
t : 01260 279098 m : 07790 179093 e: robert.berry10@yahoo.co.uk

Client
Mr & Mrs M Beardmore.

Project
Proposed conversion of Stables to form ancilliary living accommodation at Far Rownall Farm, Thorneyedge Road Bagnall,, Stoke On Trent. ST9 9LD

Title
scheme layout plan

Scale @A1 1:50 1:100

Date June 2018

Drg no 1534/10 Rev