

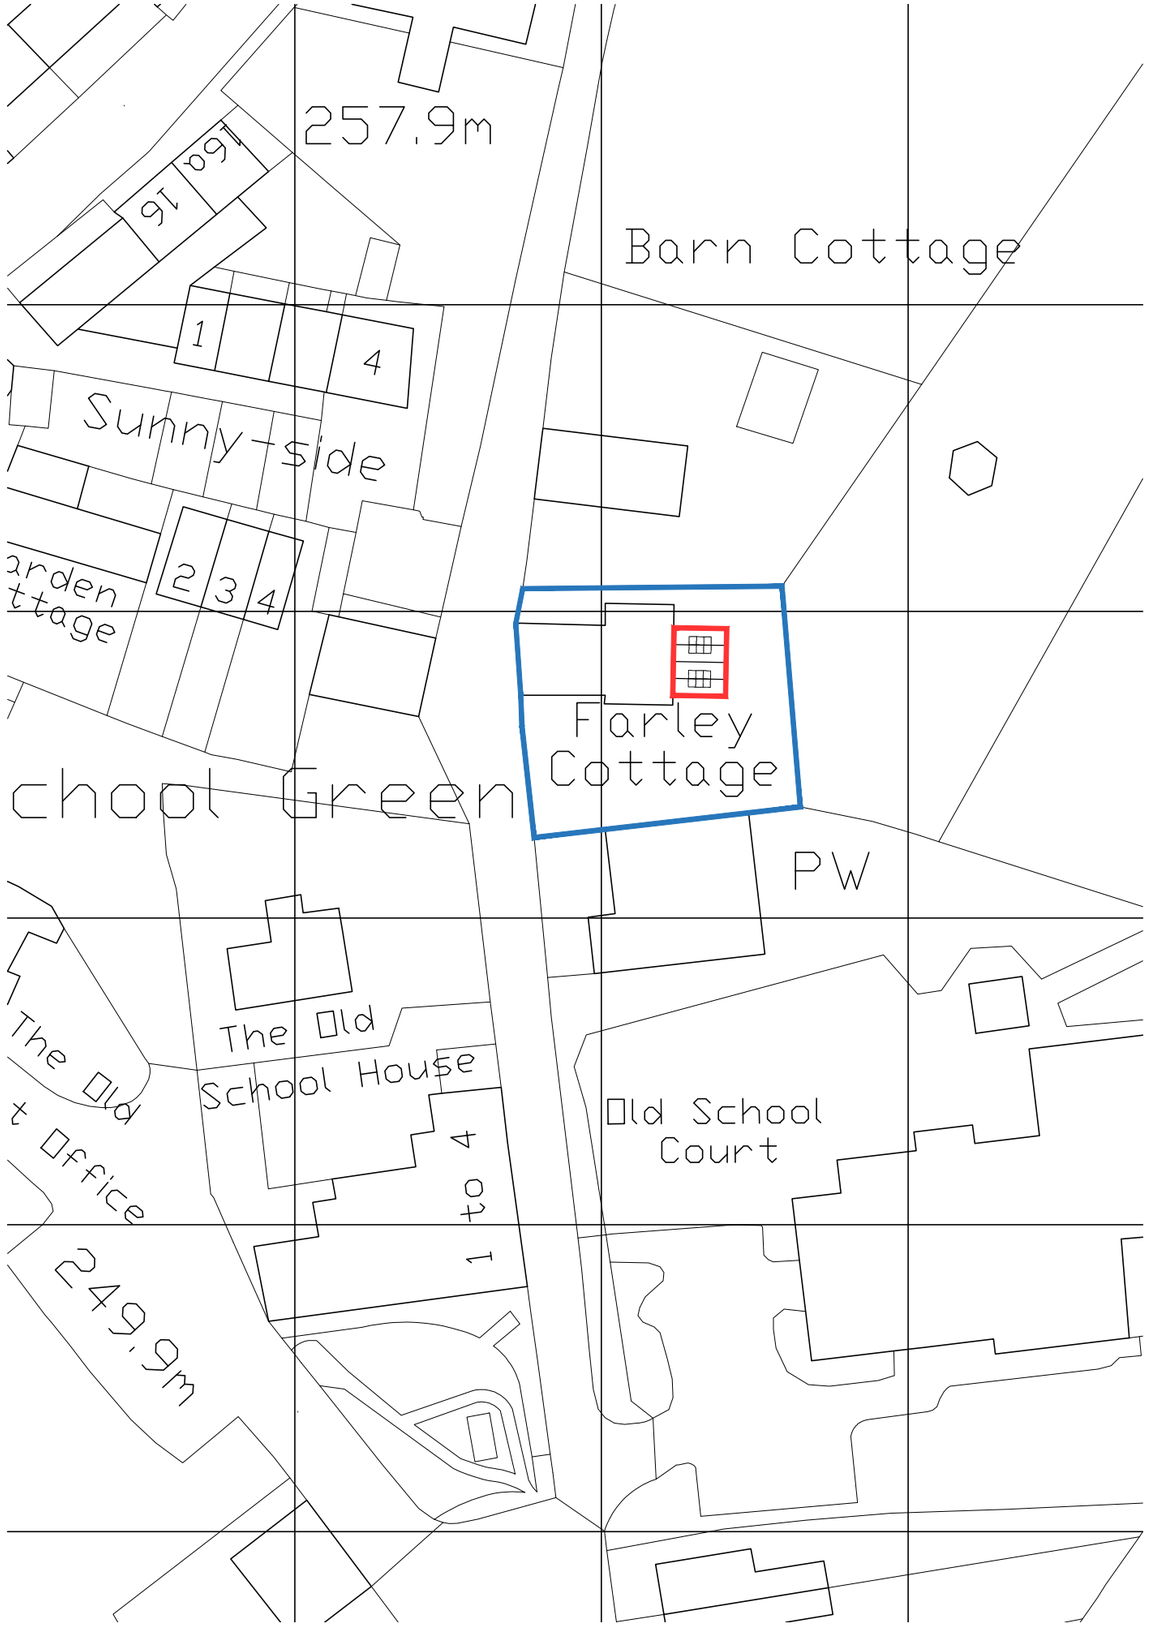


BLOCK PLAN: 1:500 @ A3

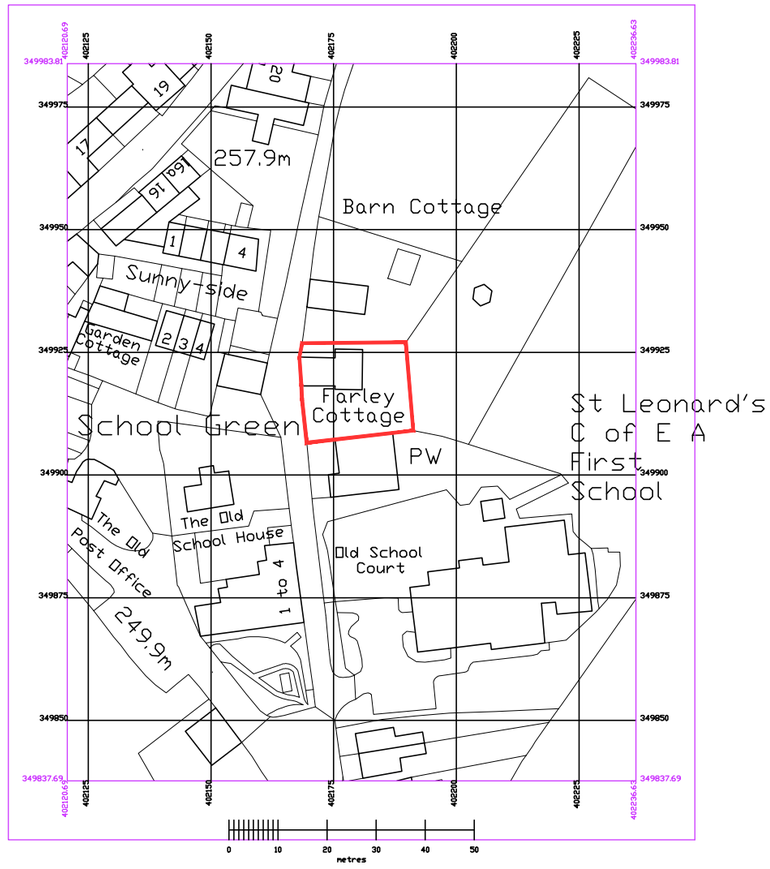

SITE LOCATION PLAN:
1:1250 @ A3

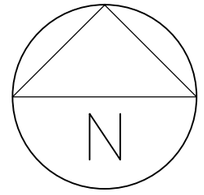

GREY
RICHARDS
TROWELL
ARCHITECTURE

Address: 1-3 Greenhill, Wirksworth,
Derbyshire, DE4 4EN
Tel: 01629 825491
Email: info@grtarchitecture.co.uk
Website: www.grtarchitecture.co.uk

Client:	Debbie Barnish & Marc Lovett		
Project:	Garden Room for Farley Cottage		
Address:	Farley Cottage School Green Ipstones		
Drawing:	001 - Location & Block Plans		
Dwg No:	001	Date:	27/11/18
Scale:	1:500 / 1:1250	Paper size:	A3
RIBA Stage:	3		

Please Note:

Drawings up to RIBA Work Stage 4 are not sufficiently detailed for construction

© Grey Richards Trowell Architecture all rights reserved