



GROUND FLOOR PLAN

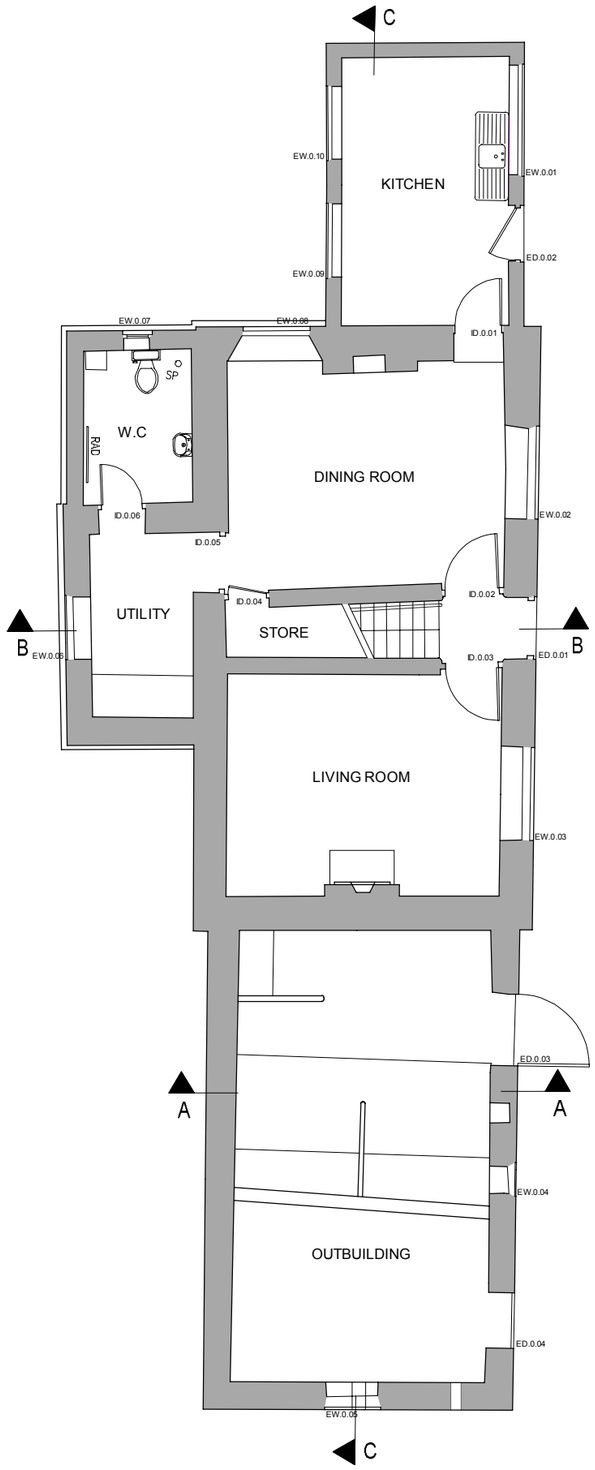

FIRST FLOOR PLAN

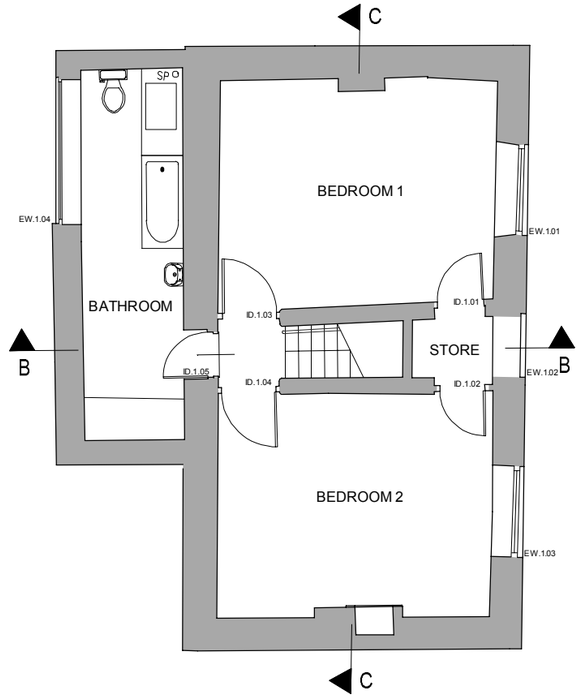

Rev	Date	Drawn	Description
-	-	-	-

ctd architects
Clerk Bank House
Clerk Bank
LEEK
Staffordshire
ST13 5HE
t : 01538 373477
f : 01538 386503
e : info@ctdarchitects.co.uk
w : www.ctdarchitects.co.uk

ctd architects © 2018
- This drawing is copyright.
- All dimensions to be checked on site before proceeding.
- Contractor must notify the architect of any discrepancies before proceeding.
- Contractor to check/adjust dimensions of new work to suit existing conditions. Do not assume existing structure or details are plumb, square or level.
- All drawings to be read in conjunction with all other consultants drawings and specs.

Client
Mr D Rowley &
Mr D Thorley

Project
Extension and Refurbishment
Crumpwood Cottage, Alton, Staffordshire

Title
Floor Plans
'as existing'

Scale	Size	Drawn	Chk'd	Date
1:100	A3	AM	PR	30/10/18

Status
P L A N N I N G

Job No.	Drawing No.	Rev.
1852	AL04	-