


Existing Plan
1:50

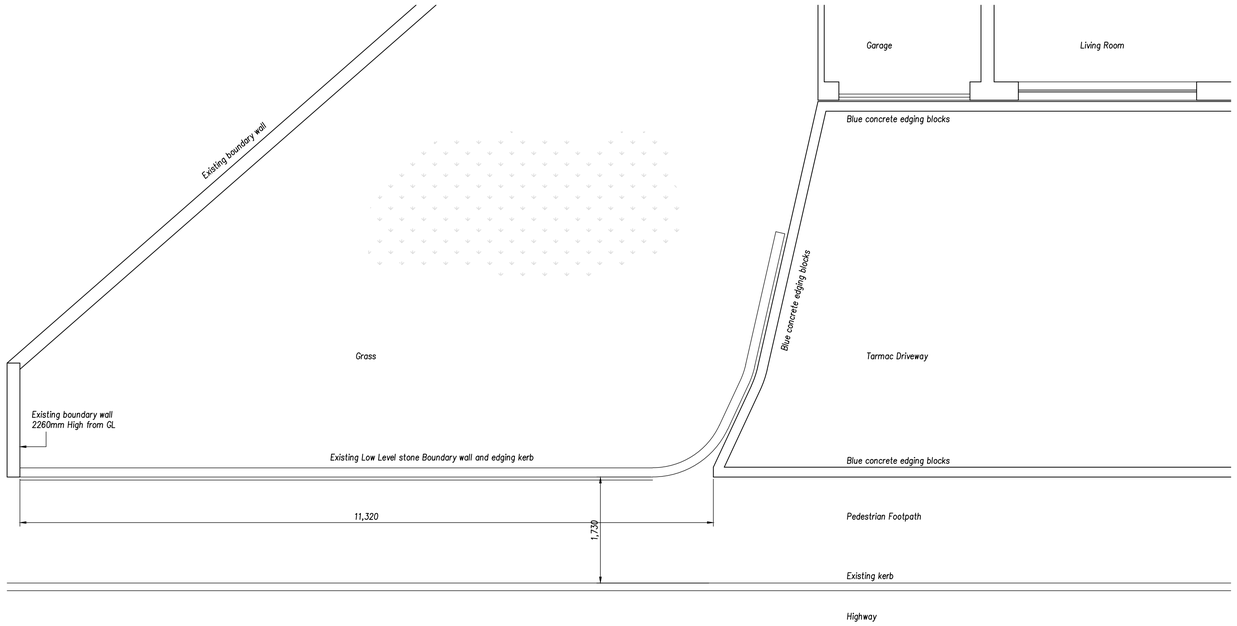


Block Plan 1:500




Crown Copyright and database rights 2018. OS 100031961 National Map Centre. Purchased 29/11/2018 1 year licence.

Ordnance Survey®
OS Sitemap®

Site Plan 1:1250

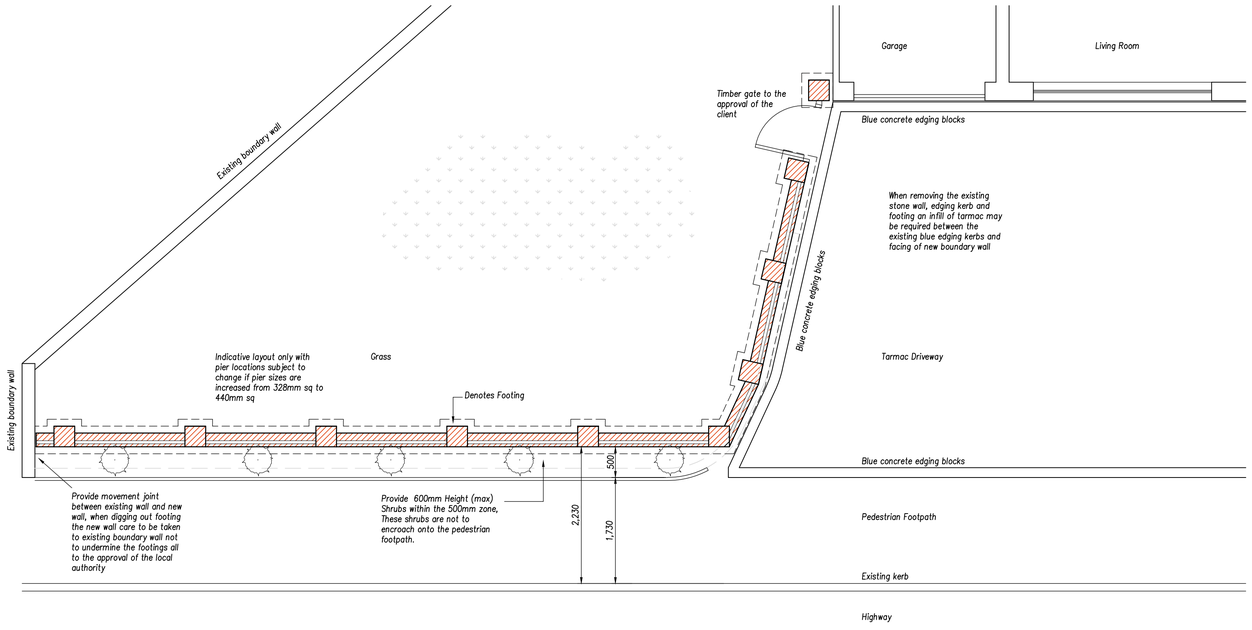

Proposed Plan
1:50

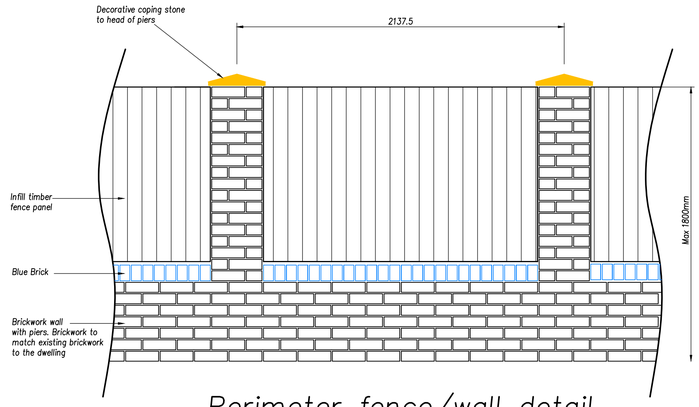

Perimeter fence/wall detail
to be provided where
indicated on plan
Scale 1:20

Revision	Details of Amendments

Proposed Development

Proposed boundary wall to 1 Meigh Road Werrington, Staffordshire, ST9 0JY

Drawing Title

Existing and Proposed Plans, Site plan, block plan and boundary wall details

Date	Scale @ A1	Sheet
18.10.18	1:50, 1:20, 1:500, 1:1250	1 of 1

Applicant Name and Address

Mr R. Whitehurst
1 Meigh Road Werrington,
Staffordshire, ST9 0JY
(07903) 805668