
0 1 2 3 4 5 10metres

Scale Bar @1:200 on A2 Sheet

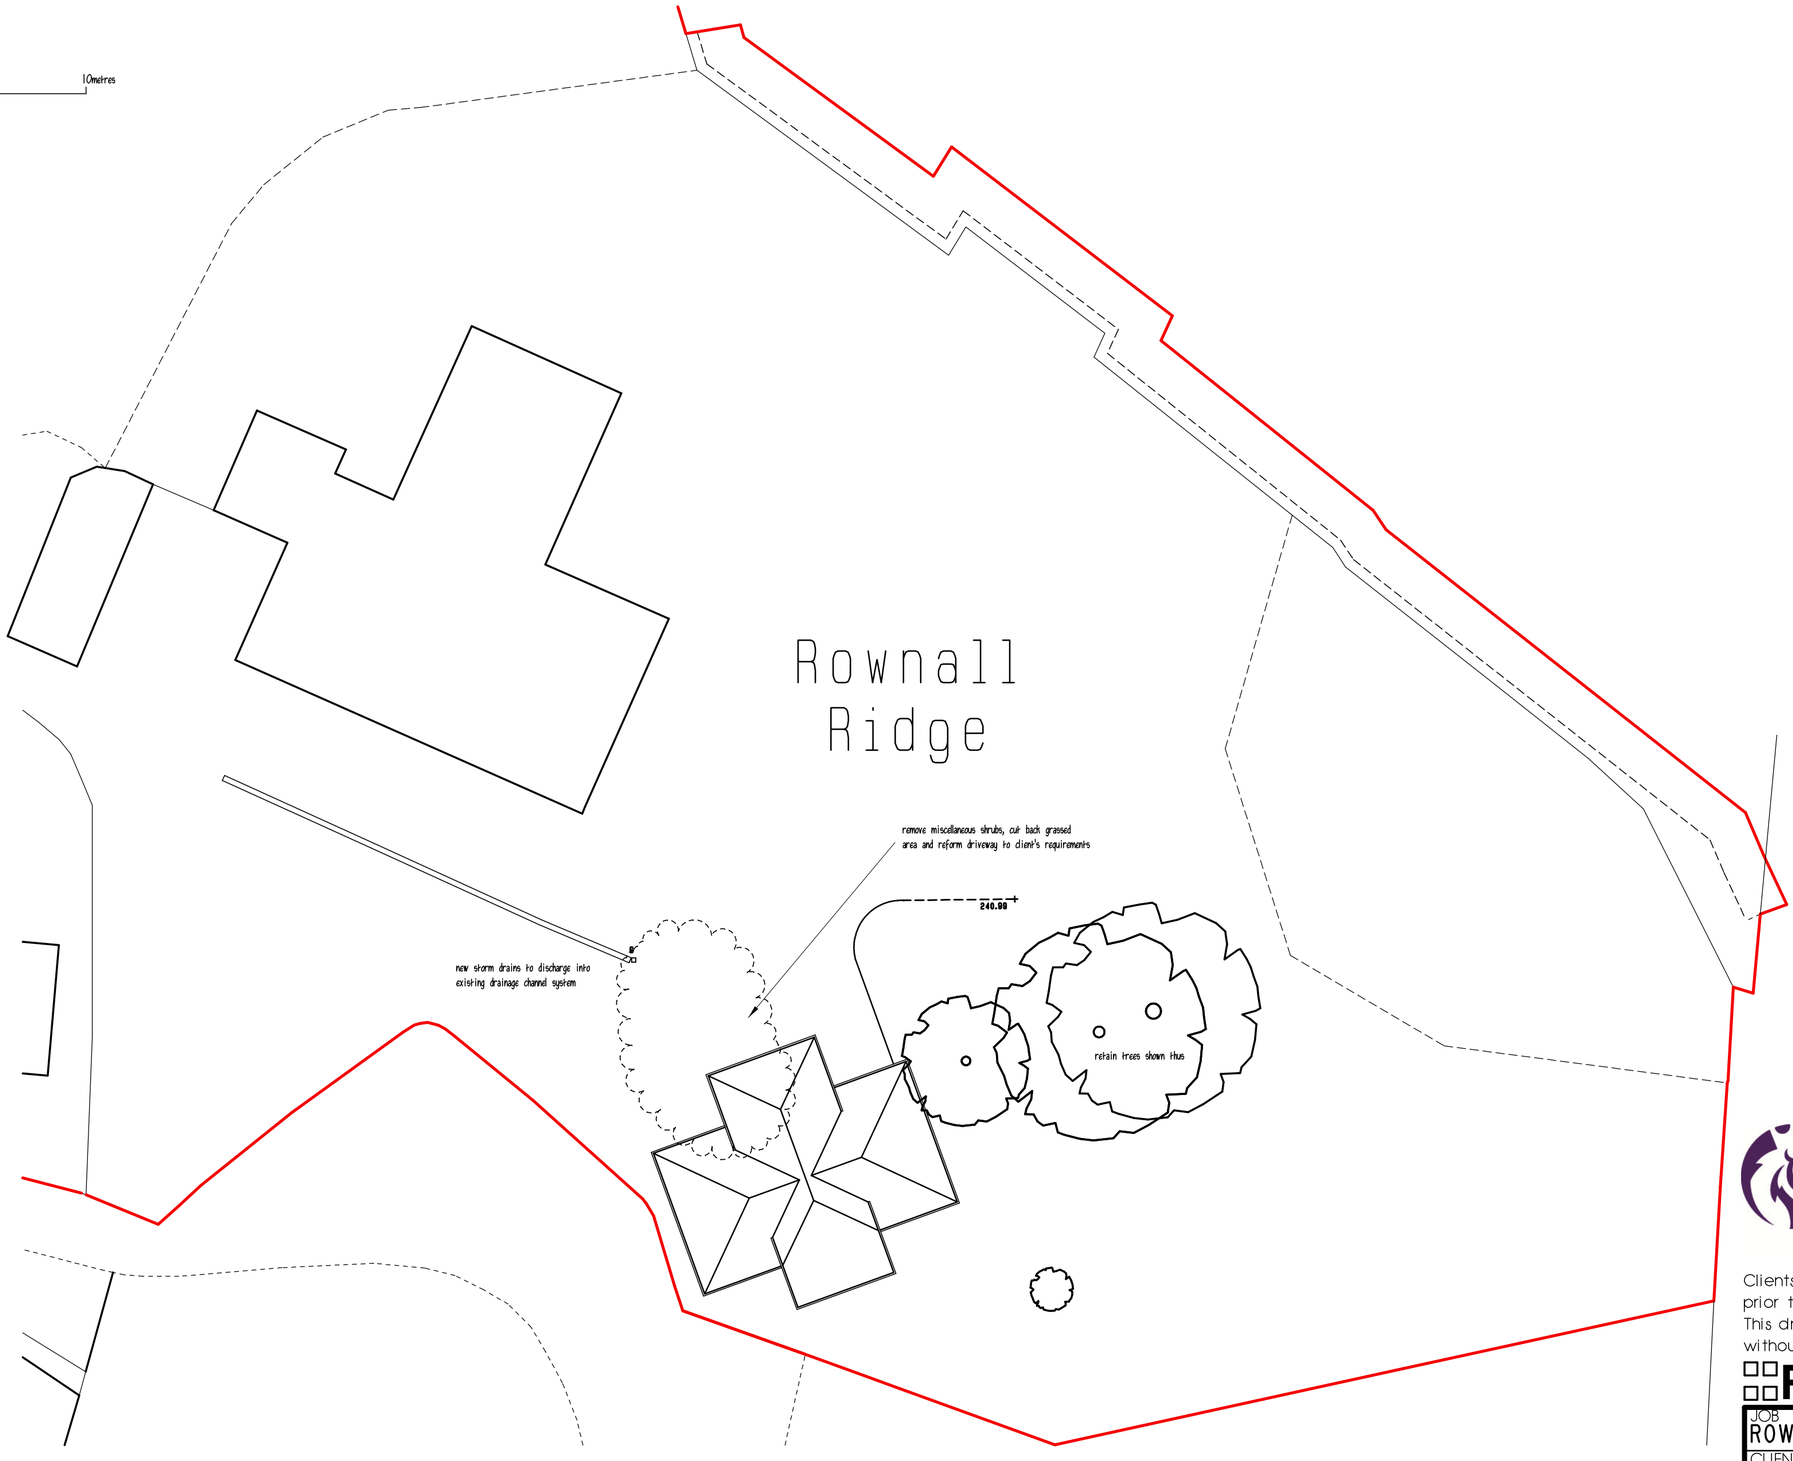

Block Plan as Proposed 1:200

RICS
The mark of
property professionalism worldwide

Clients are advised to clarify dimensions with the author prior to setting out and not to scale from the drawing. This drawing is copyright and should not be reproduced without the written consent of RLM ASSOCIATES.

RLM ASSOCIATES

JOB	ROWNALL RIDGE, WETLEY ROCKS.
CLIENT	Mr. I. PODMORE.
DRAWING	BLOCK PLAN AS PROPOSED.
DATE	December 2018.
SCALE	1:200.
DRWG No.	RLM92/5.
REVISION	